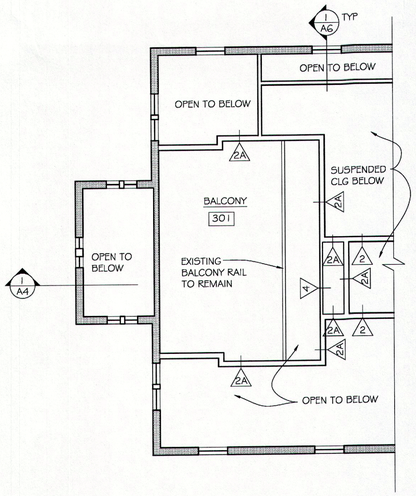

1 BALCONY PLAN

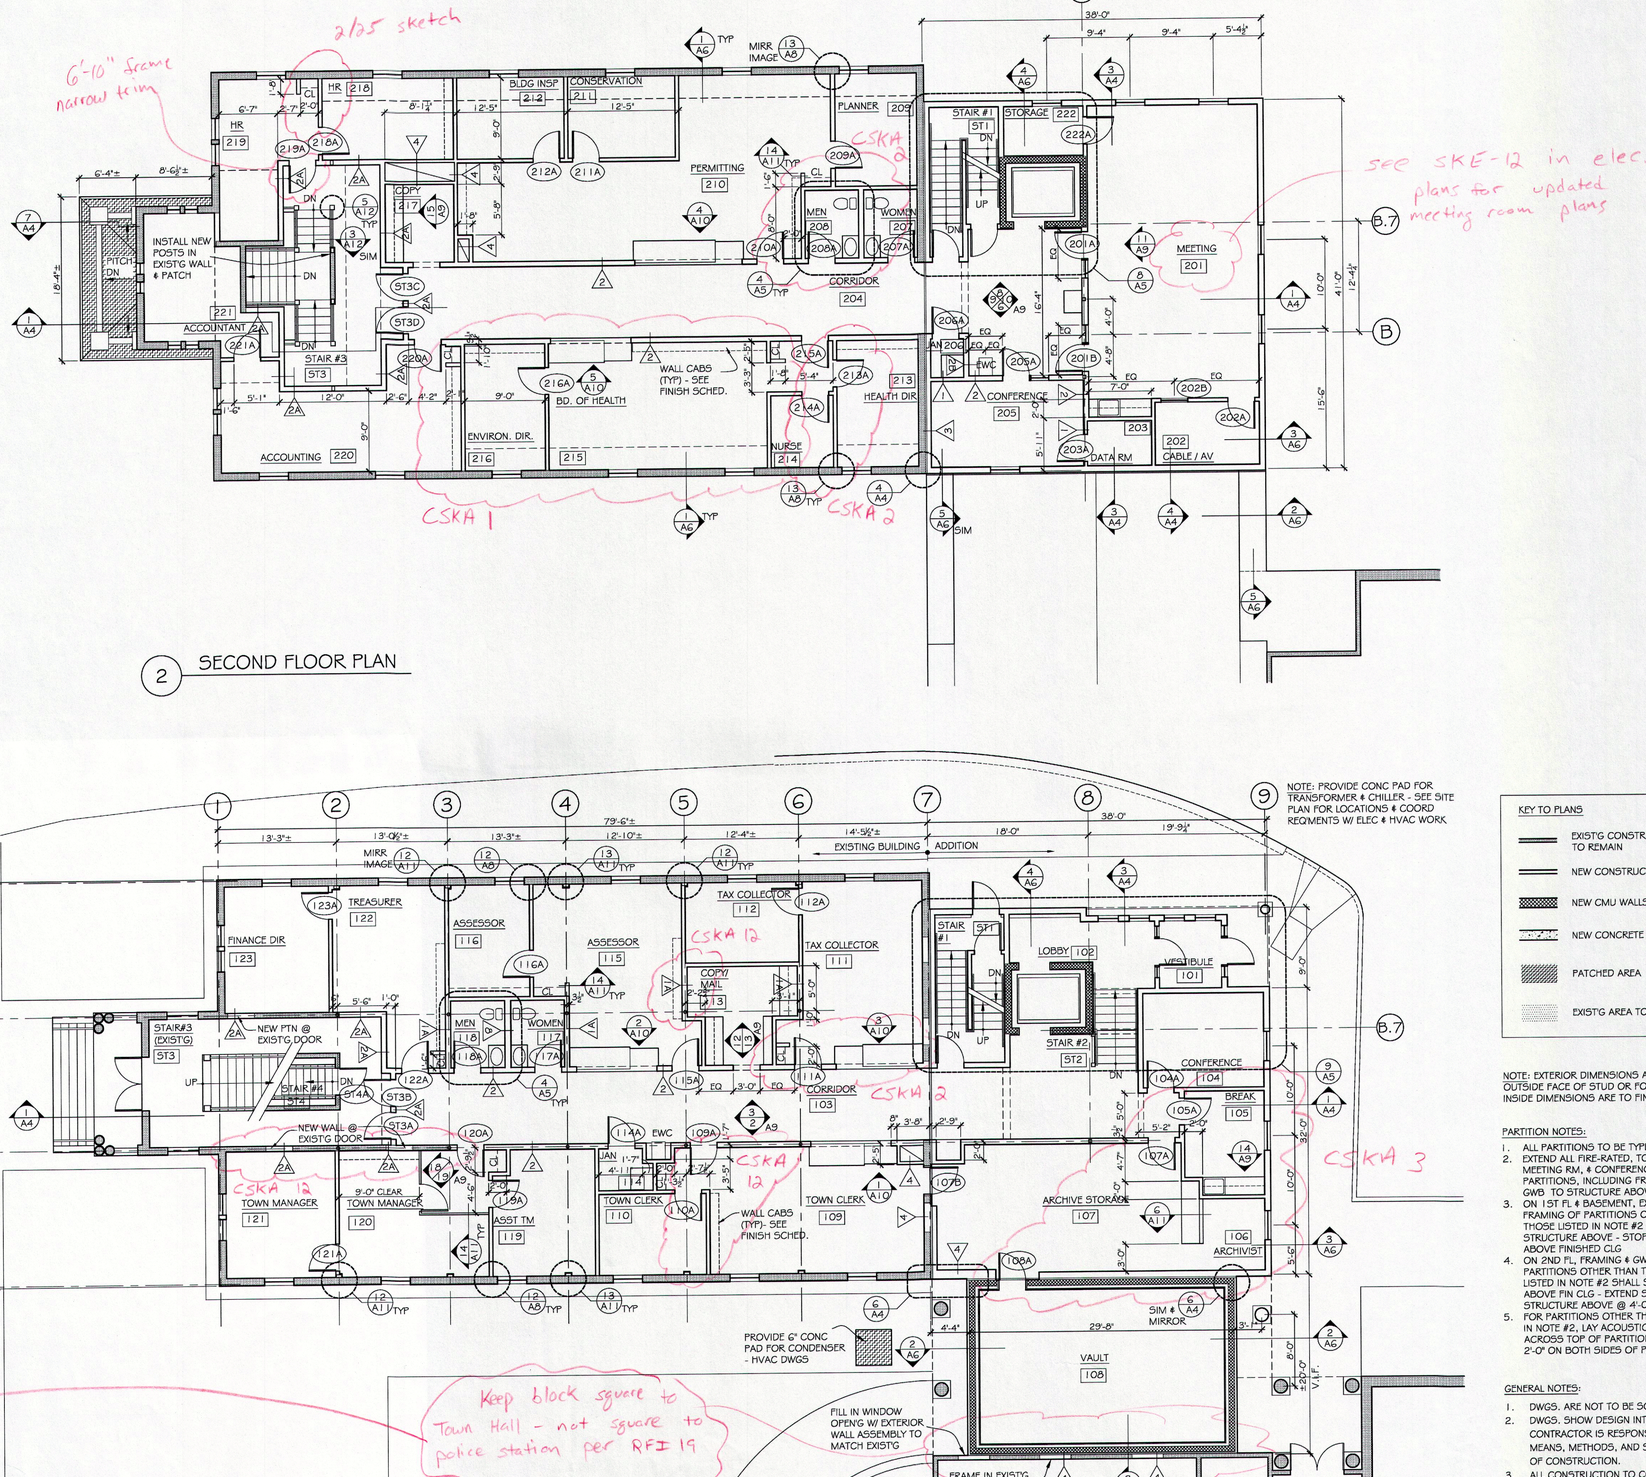

2 SECOND FLOOR PLAN

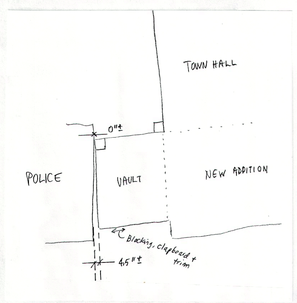

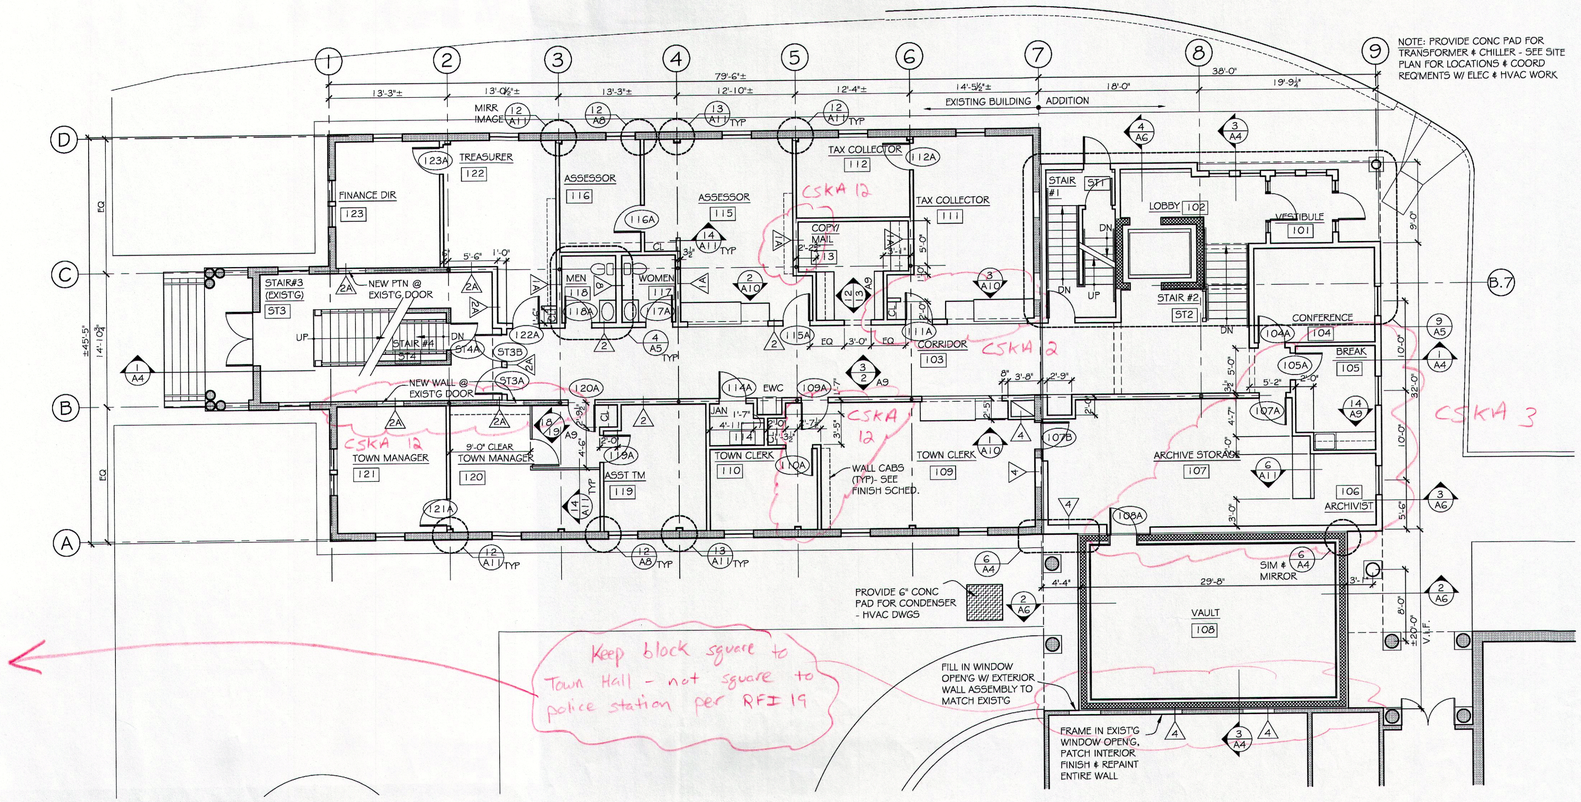

3 FIRST FLOOR PLAN

KEY TO PLANS

- EXISTG CONSTRUCTION TO REMAIN
- NEW CONSTRUCTION
- NEW CMU WALLS
- NEW CONCRETE WALLS
- PATCHED AREA
- EXISTG AREA TO REMAIN

NOTE: EXTERIOR DIMENSIONS ARE TO OUTSIDE FACE OF STUD OR FOUNDATION INSIDE DIMENSIONS ARE TO FINISHED FACE

PARTITION NOTES:

1. ALL PARTITIONS TO BE TYPE 1, U.N.O.
2. EXTEND ALL FIRE-RATED, TOILET RM, MEETING RM, & CONFERENCE RM PARTITIONS, INCLUDING FRAMING & GWB TO STRUCTURE ABOVE
3. ON 1ST FL & BASEMENT, EXTEND FRAMING OF PARTITIONS OTHER THAN THOSE LISTED IN NOTE #2 TO STRUCTURE ABOVE - STOP GWB 6" ABOVE FINISHED CLG
4. ON 2ND FL, FRAMING & GWB OF PARTITIONS OTHER THAN THOSE LISTED IN NOTE #2 SHALL STOP 6" ABOVE FIN CLG - EXTEND STUDS TO STRUCTURE ABOVE @ 4'-0" O.C.
5. FOR PARTITIONS OTHER THOSE LISTED IN NOTE #2, LAY ACOUSTIC INSUL ACROSS TOP OF PARTITIONS & EXTEND 2'-0" ON BOTH SIDES OF PARTITION

GENERAL NOTES:

1. DWGS. ARE NOT TO BE SCALED.
2. DWGS. SHOW DESIGN INTENT ONLY. CONTRACTOR IS RESPONSIBLE FOR MEANS, METHODS, AND SEQUENCES OF CONSTRUCTION.
3. ALL CONSTRUCTION TO CONFORM TO STATE AND LOCAL BLDG. CODES AND ORDINANCES.
4. FIELD VERIFY ALL EXISTG CONDITIONS AND DIMENSIONS.

KANG ASSOCIATES, INC
339 BOSTON POST ROAD
SUDBURY, MA

WESTFORD TOWN HALL ADDITION & RENOVATIONS

55 MAIN STREET, WESTFORD, MA

DATE: 09/2/09

SCALE: 1/8" = 1'-0"

FIRST, SECOND, & BALCONY FLOOR PLANS

A1