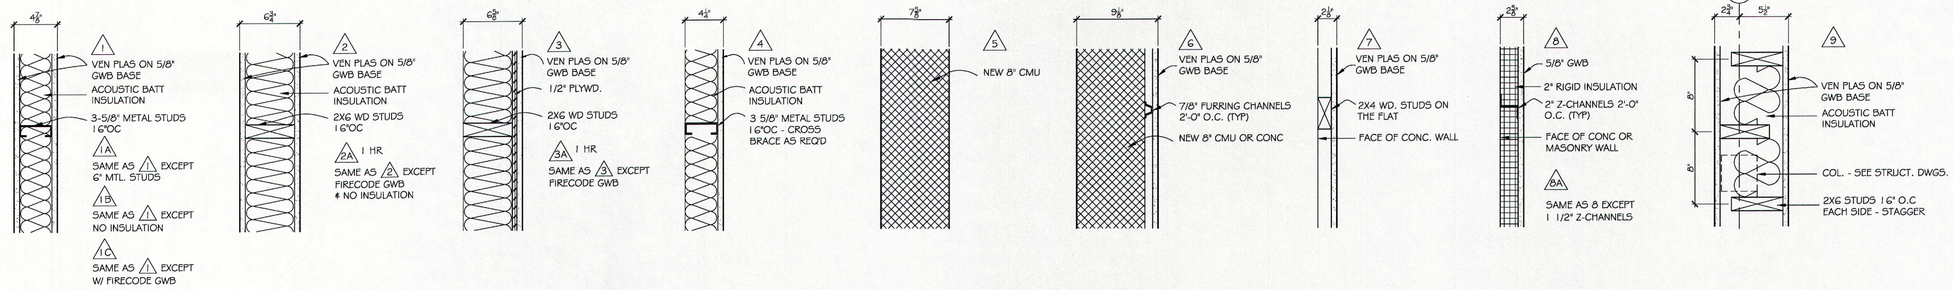

GENERAL NOTES:

1. DWGS ARE NOT TO BE SCALED.
2. DWGS SHOW DESIGN INTENT ONLY. CONTRACTOR IS RESPONSIBLE FOR MEANS, METHODS, & SEQUENCES OF CONSTRUCTION.
3. ALL CONSTRUCTION TO CONFORM TO STATE & LOCAL BUILDING CODES & ORDINANCES.
4. FIELD VERIFY ALL EXIST'G CONDITIONS & DIMENSIONS.

1 INTERIOR PARTITION TYPES

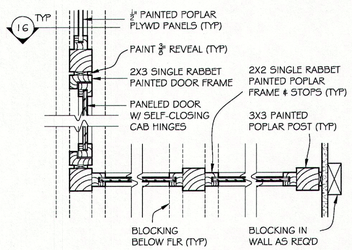

15 HALF WALL PLAN

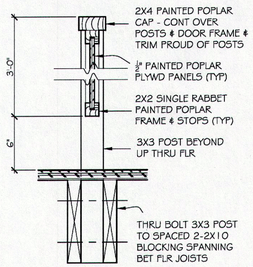

16 HALF WALL SECTION

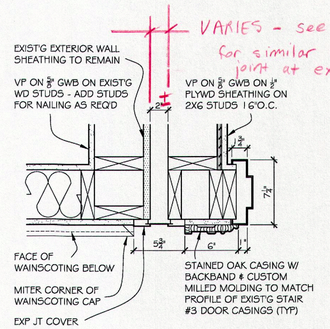

18 EXPANSION JT

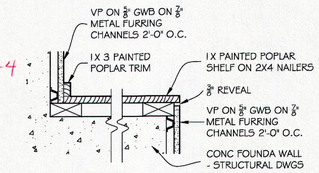

17 ALT #1 : BASEMENT SHELF

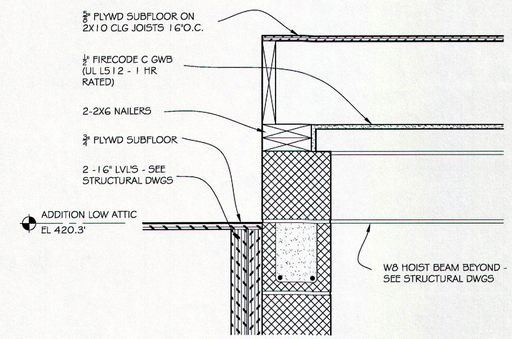

10 ELEVATOR SHAFT CLG

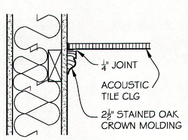

2 CROWN MOLDING

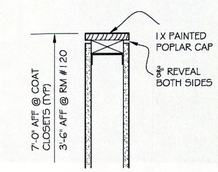

14 WALL CAP

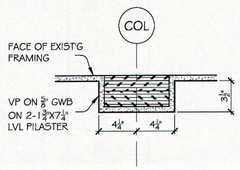

13 PILASTER

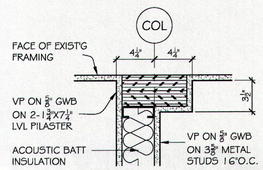

12 PILASTER

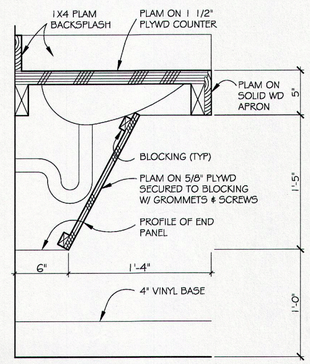

11 VANITY

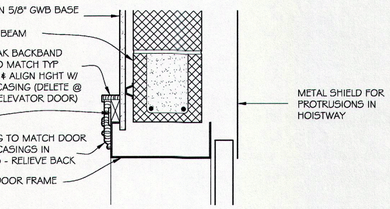

9 ELEVATOR DOOR HEAD (SIM @ JAMBS)

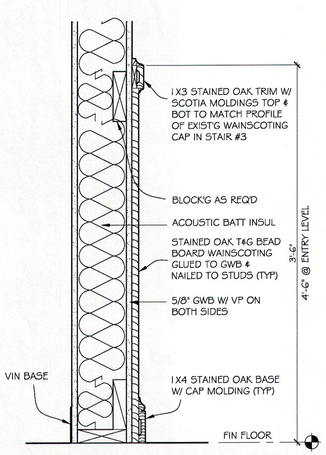

3 WAINSCOTING

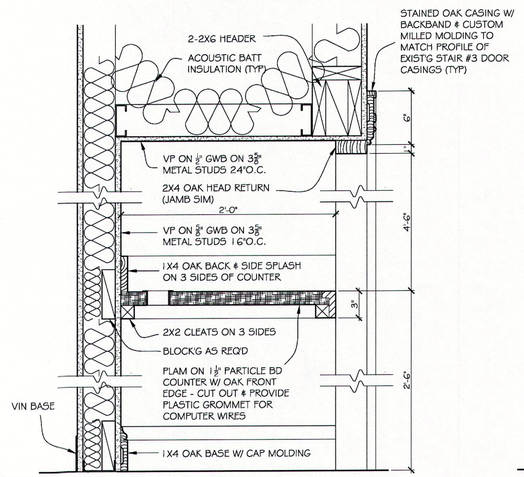

4 COMPUTER KIOSK

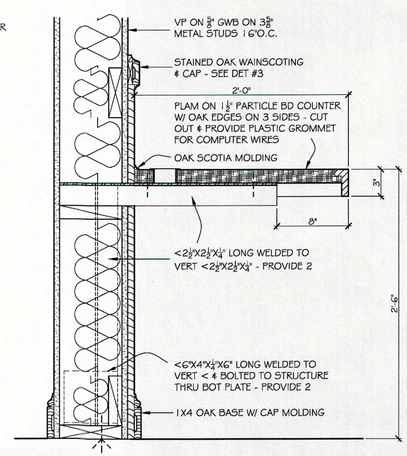

5 COMPUTER KIOSK

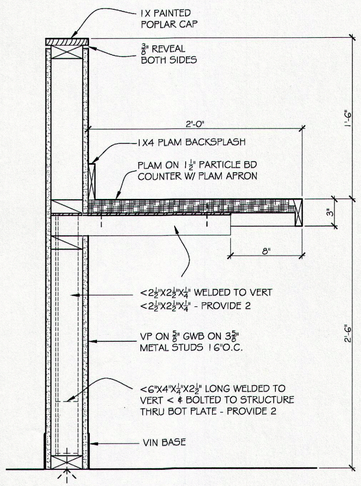

6 RESEARCH TABLE

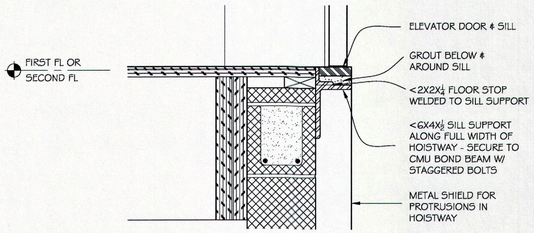

8 ELEV DOOR SILL

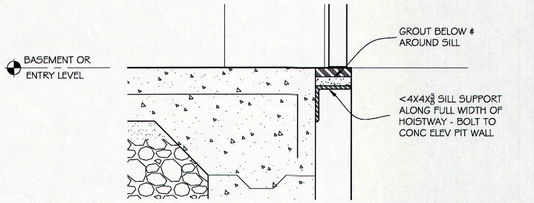

7 ELEV DOOR SILL @ LOWER LEVEL

KANG ASSOCIATES, INC
339 BOSTON POST ROAD
SUDBURY, MA

WESTFORD TOWN HALL ADDITION & RENOVATIONS

55 MAIN STREET, WESTFORD, MA

DATE: 09/2/09

SCALE: 1 1/2" = 1'-0"

INTERIOR DETAILS & PARTITION TYPES

A11