GENERAL NOTES:

1. DWGS. ARE NOT TO BE SCALED.
2. DWGS. SHOW DESIGN INTENT ONLY. CONTRACTOR IS RESPONSIBLE FOR MEANS, METHODS, AND SEQUENCES OF CONSTRUCTION.
3. ALL CONSTRUCTION TO CONFORM TO STATE AND LOCAL BLDG. CODES AND ORDINANCES.
4. FIELD VERIFY ALL EXISTG CONDITIONS AND DIMENSIONS.

KEY TO ELEVATIONS

PATCHED AREA

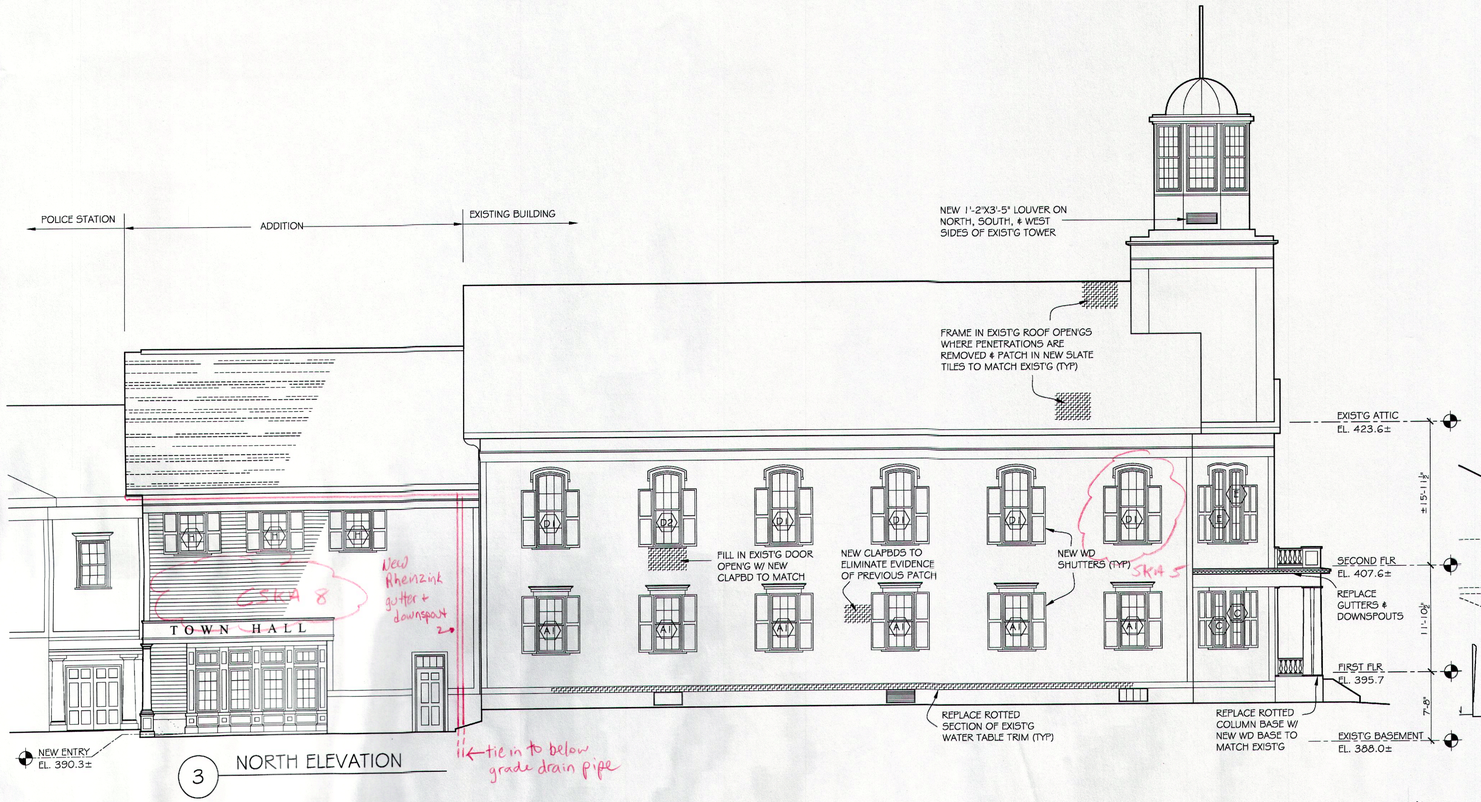

3 NORTH ELEVATION

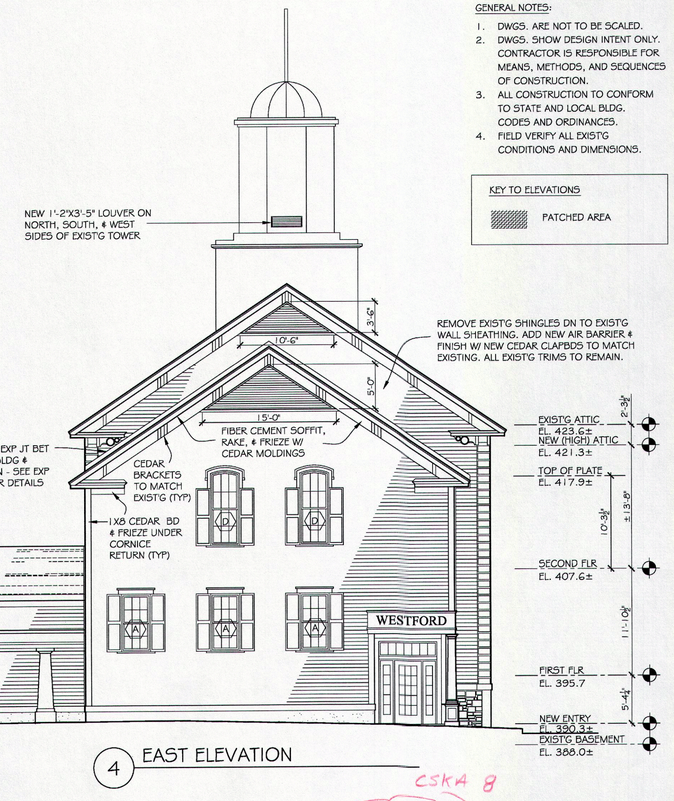

4 EAST ELEVATION

4A ALT #1: PARTIAL EAST ELEV

1 WEST ELEVATION

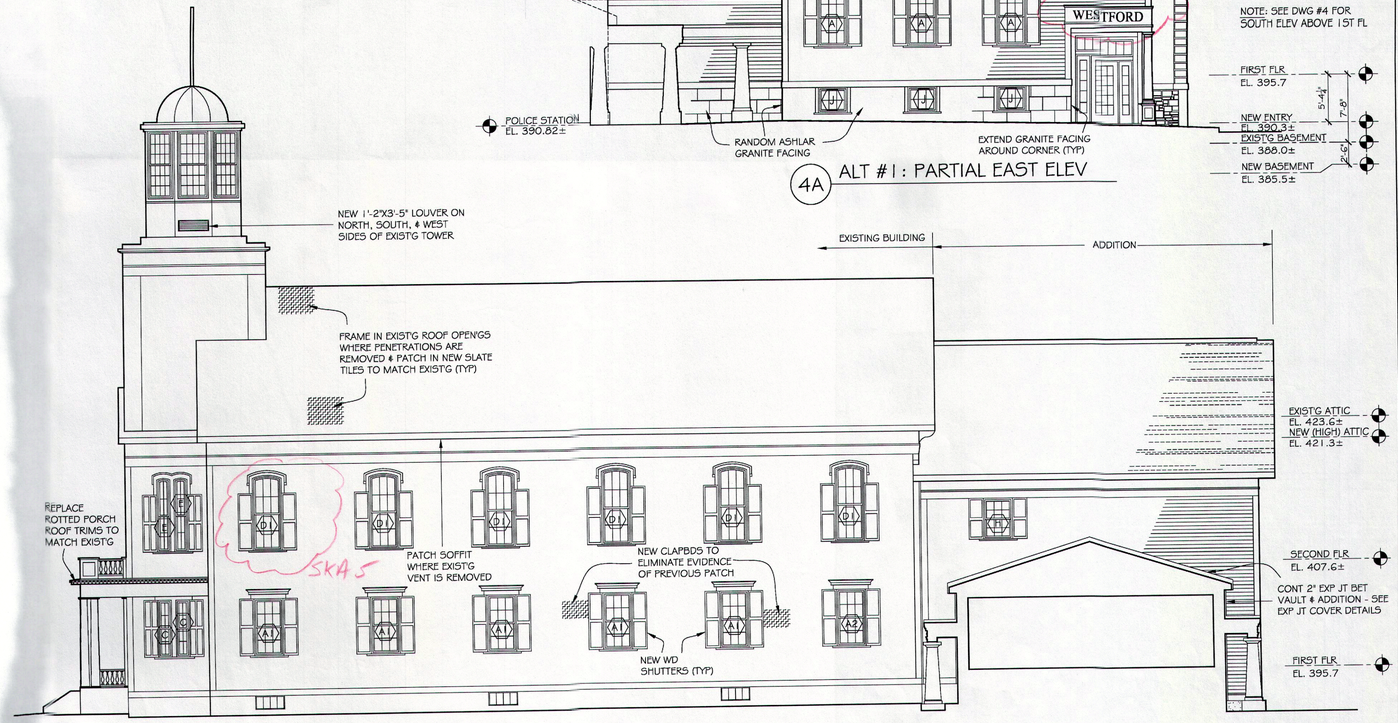

2 SOUTH ELEVATION

KANG ASSOCIATES, INC
339 BOSTON POST ROAD
SUDBURY, MA

WESTFORD TOWN HALL ADDITION & RENOVATIONS

55 MAIN STREET, WESTFORD, MA

DATE: 08/12/09

SCALE: 1/8" = 1'-0"

BUILDING ELEVATIONS

A3