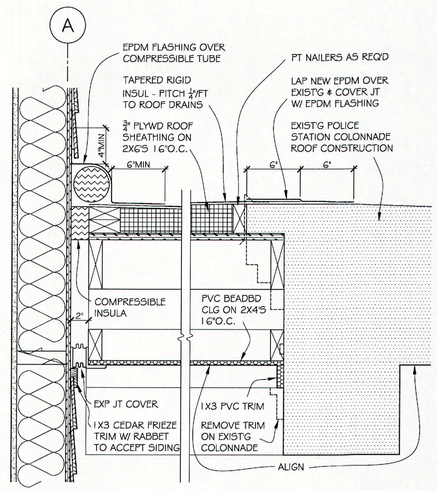

5 COLONNADE ROOF
1 1/2" = 1'-0"

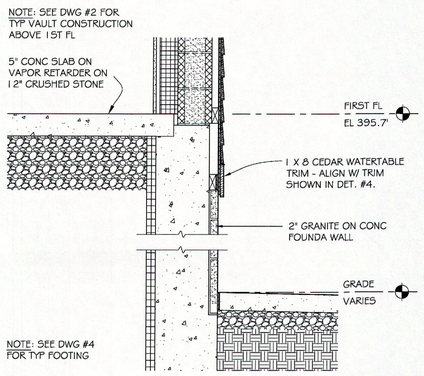

2A ALT#1 VAULT FOUNDATION
3/4" = 1'-0"

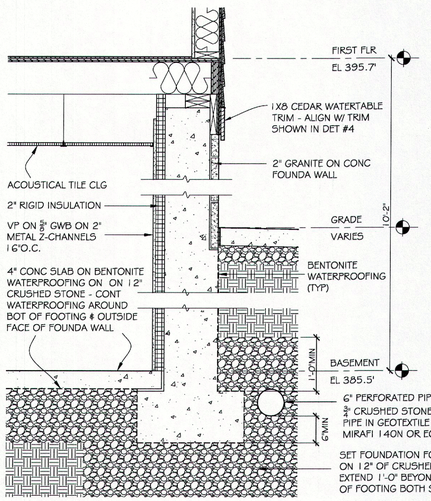

3A ALT#1 BASEMENT
3/4" = 1'-0"

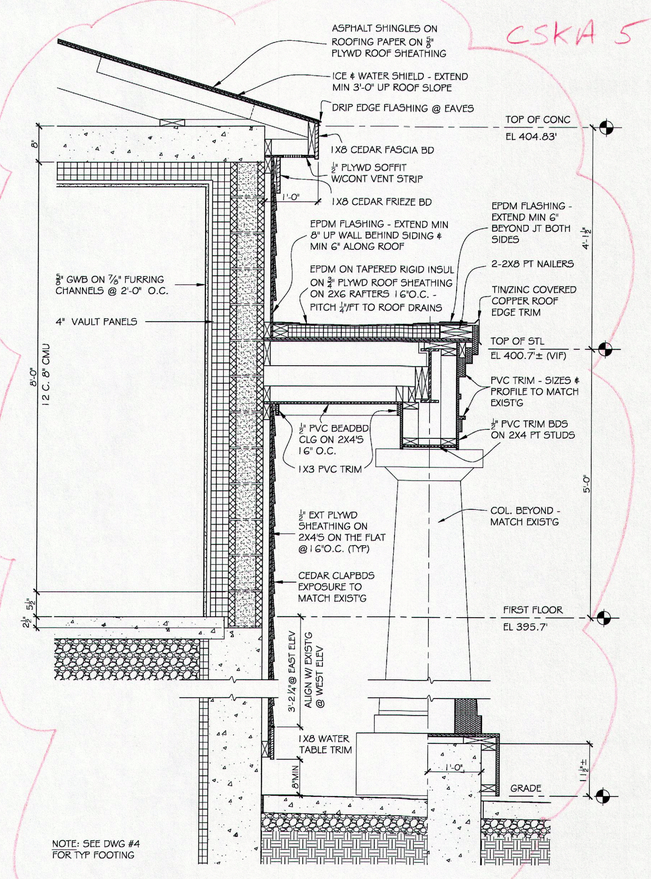

2 VAULT @ EAVE
3/4" = 1'-0"

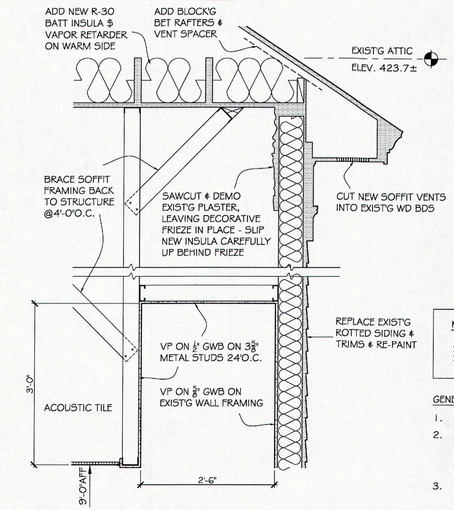

1 EXIST'G EAVE
3/4" = 1'-0"

KEY
EXIST'G CONSTRUCTION TO REMAIN

GENERAL NOTES:
1. DWGS ARE NOT TO BE SCALED.
2. DWGS SHOW DESIGN INTENT ONLY. CONTRACTOR IS RESPONSIBLE FOR MEANS, METHODS, ♦ SEQUENCES OF CONSTRUCTION.
3. ALL CONSTRUCTION TO CONFORM TO STATE ♦ LOCAL BUILDING CODES ♦ ORDINANCES.
4. FIELD VERIFY ALL EXIST'G CONDITIONS ♦ DIMENSIONS.

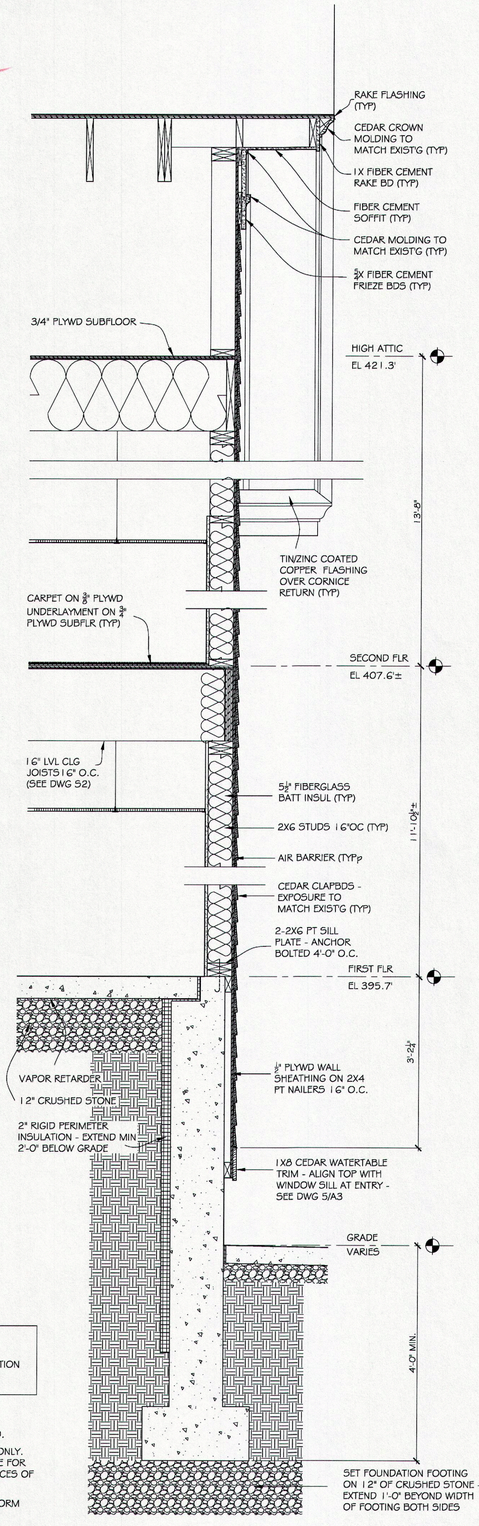

3 ADDITION AT GABLE
3/4" = 1'-0"

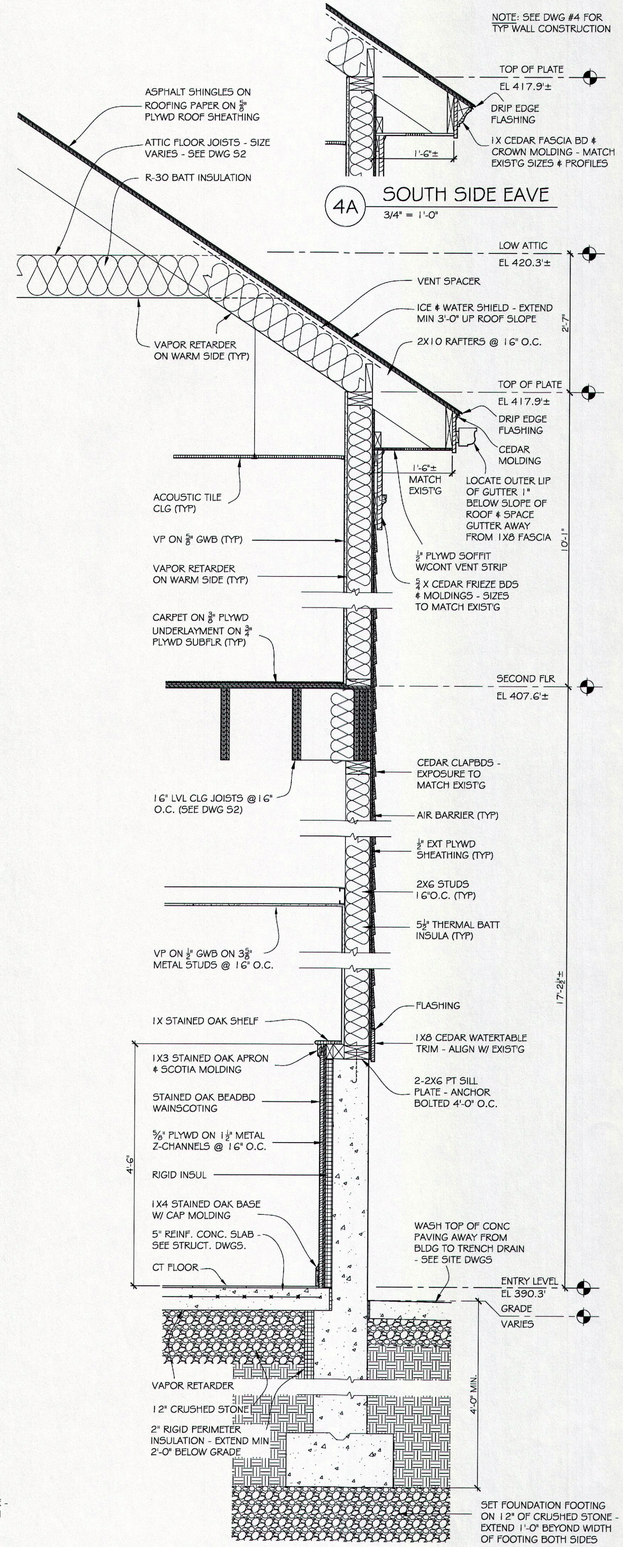

4 ADDITION AT EAVE
3/4" = 1'-0"

KANG ASSOCIATES, INC
339 BOSTON POST ROAD
SUDBURY, MA
KANGASSOCIATES

WESTFORD TOWN HALL ADDITION & RENOVATIONS

55 MAIN STREET, WESTFORD, MA

DATE: 09/2/09

SCALE: AS NOTED

WALL SECTIONS

A6