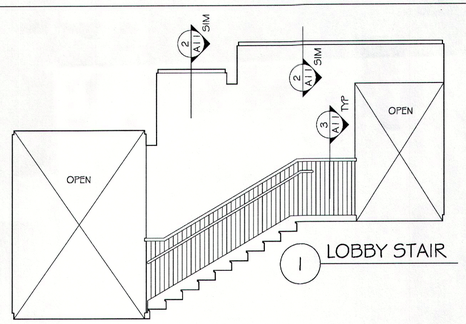

1 LOBBY STAIR

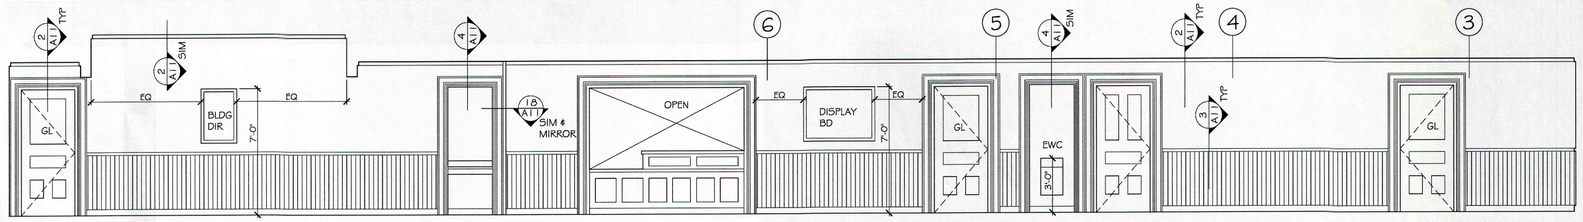

2 CORRIDOR -FIRST FLOOR

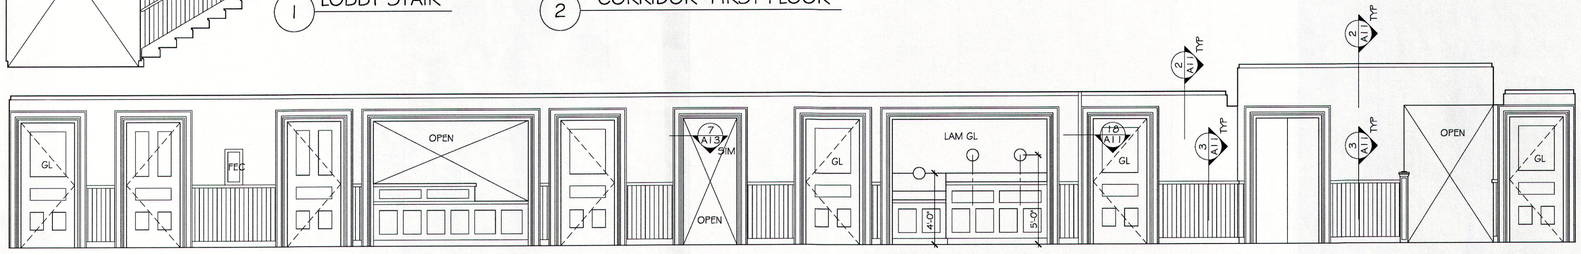

NOTE: CENTER .8" DIAM SPEAK HOLE OVER RECESSED OAK PANEL (TYP)

3 CORRIDOR - FIRST FLOOR

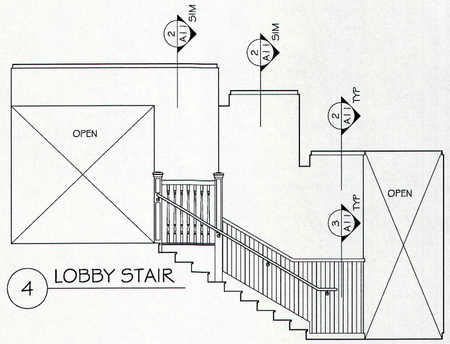

4 LOBBY STAIR

5 LOBBY

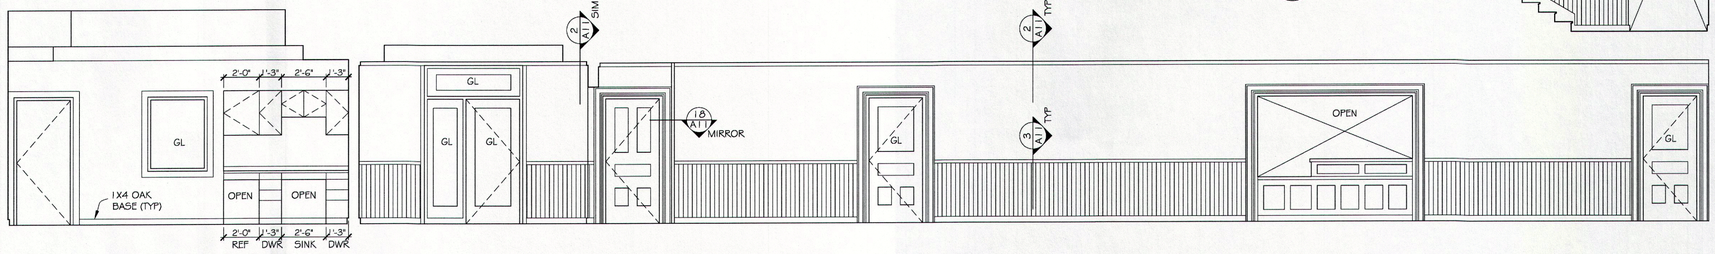

6 CORRIDOR -SECOND FLOOR

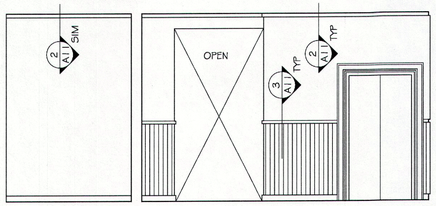

7 LOBBY

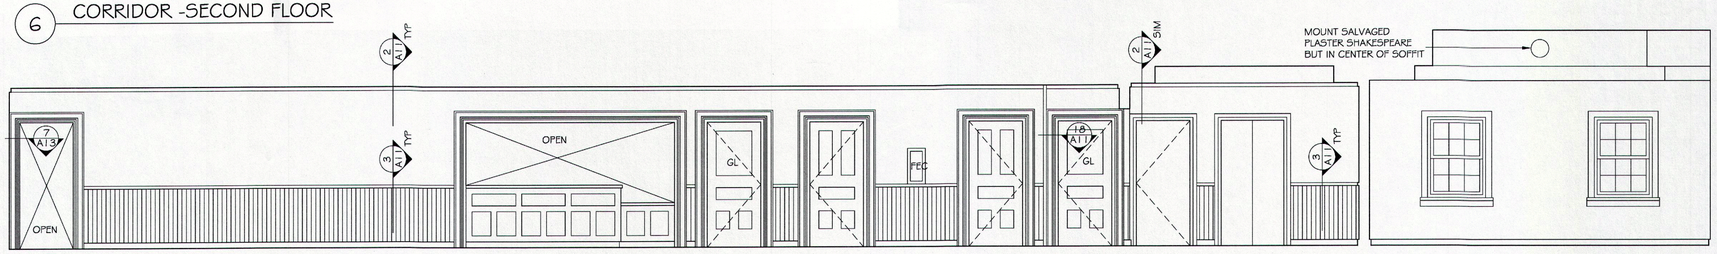

8 CORRIDOR -SECOND FLOOR

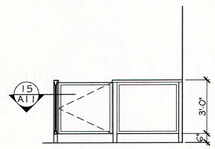

18 RM #120 LOW WALL

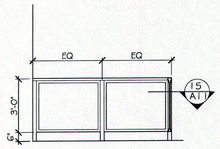

19 RM #120 LOW WALL

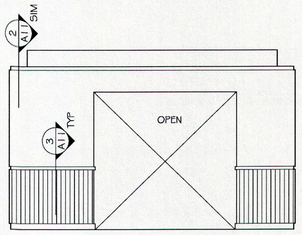

9 CORRIDOR -2ND FLR.

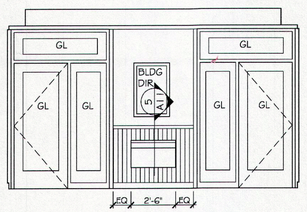

10 CORRIDOR - 2ND FLR.

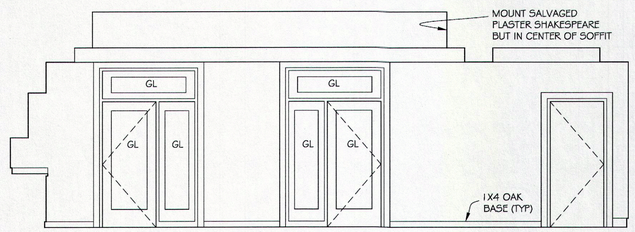

11 MEETING ROOM

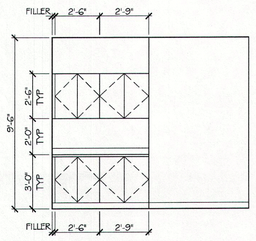

12 COPY RM #113

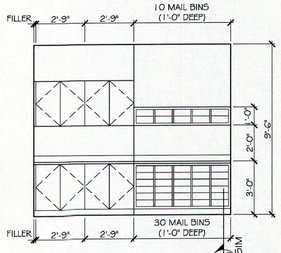

13 COPY RM #113

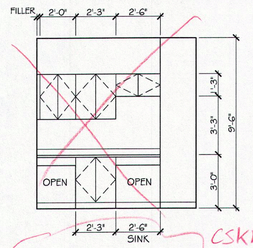

CSKA 4

14 BREAK RM

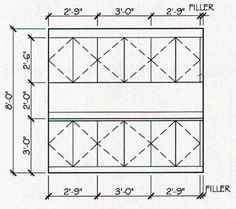

15 COPY RM #217

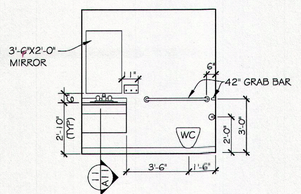

16 TYP HP TOILET

NOTE: SOME RMS ARE MIRROR IMAGE

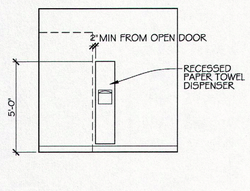

17 TYP HP TOILET

NOTE: SOME RMS ARE MIRROR IMAGE

GENERAL NOTES:

1. DWGS. ARE NOT TO BE SCALED.
2. DWGS. SHOW DESIGN INTENT ONLY. CONTRACTOR IS RESPONSIBLE FOR MEANS, METHODS, AND SEQUENCES OF CONSTRUCTION.
3. ALL CONSTRUCTION TO CONFORM TO STATE AND LOCAL BLDG. CODES AND ORDINANCES.
4. FIELD VERIFY ALL EXIST'G CONDITIONS AND DIMENSIONS.

KANG ASSOCIATES, INC
339 BOSTON POST ROAD
SUDBURY, MA
KANGASSOCIATES

WESTFORD TOWN HALL ADDITION & RENOVATIONS

DATE: 09/2/09

SCALE: 1/4" = 1'-0"

INTERIOR ELEVATIONS

A9