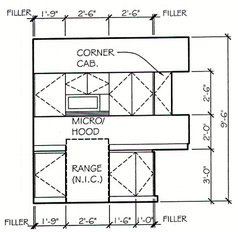

1 BREAK RM.
(14/A9 REVISED)

2 BREAK RM.

BREAK ROOM CABINETRY	CSKA 4
WESTFORD TOWN HALL ADDITION & RENOVATIONS 55 MAIN STREET, WESTFORD, MA	
KANG ASSOCIATES, INC.	12/15/09 (4) · 1/4" = 1'-0"

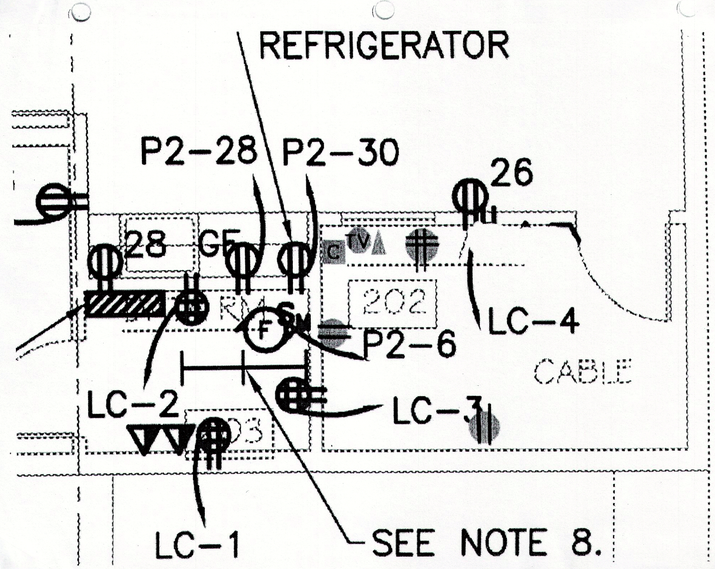

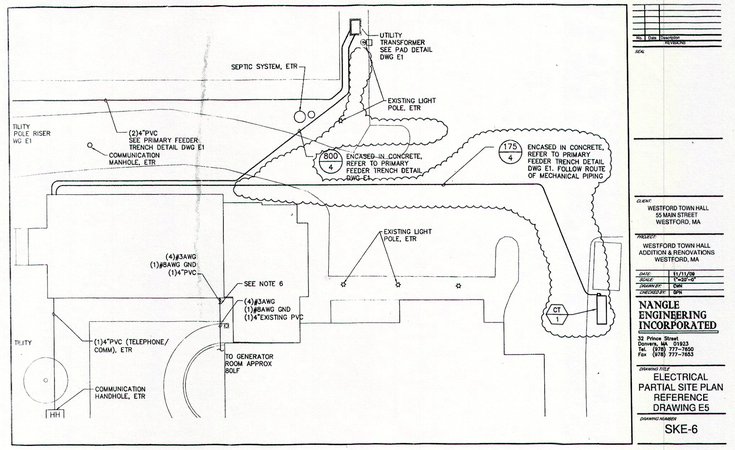

OWNER	WESTFORD TOWN HALL 55 MAIN STREET WESTFORD, MA
PROJECT	WESTFORD TOWN HALL ADDITION & RENOVATIONS WESTFORD, MA
DATE	11/17/09
SCALE	1"=30'-0"
DRAWN BY	DMT
CHECKED BY	GPN

NANGLE ENGINEERING INCORPORATED
32 Prince Street
Danvers, MA 01923
Tel. (978) 777-7650
Fax (978) 777-7653

DRAWING TITLE: ELECTRICAL PARTIAL SITE PLAN REFERENCE DRAWING E5

DRAWING NUMBER: SKE-6

First copy behind this one

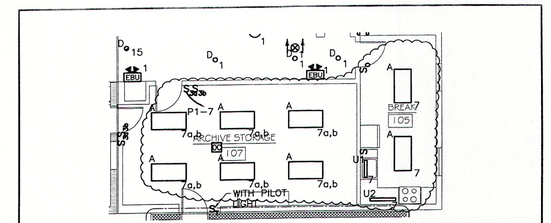

1 LIGHTING PLAN

LIGHTING NOTE:
FIXTURE TYPE 'U1' SHALL BE COLUMBIA CAT NO UC24-117-EU
FIXTURE TYPE 'U2' SHALL BE COLUMBIA CAT. NO. UC36-125-EU
OR APPROVED EQUAL.

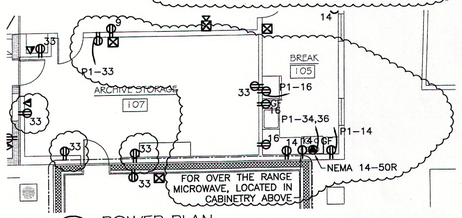

2 POWER PLAN

POWER NOTE:
REPLACE 20A/2P CIRCUIT BREAKER IN PANEL P1 WITH 50A/2P CIRCUIT BREAKER TO FEED NEW RANGE. PROVIDE NEW 50A FEEDER FROM RANGE RECEPTACLE TO PANEL P1.

NANGLE ENGINEERING INCORPORATED 32 Prince Street Danvers, MA 01923 Tel. (978) 777-7650 Fax (978) 777-7653	PROJECT: WESTFORD TOWN HALL ADDITION & RENOVATIONS	DATE: 12/15/09 SCALE: 1/8"=1'-0" DRAWN BY: CWN CHECKED BY: GPN
	DRAWING TITLE: ARCHIVE STORAGE AND BREAKROOM REFERENCE DRAWINGS E3 & E5	DRAWING NUMBER: SKE-8

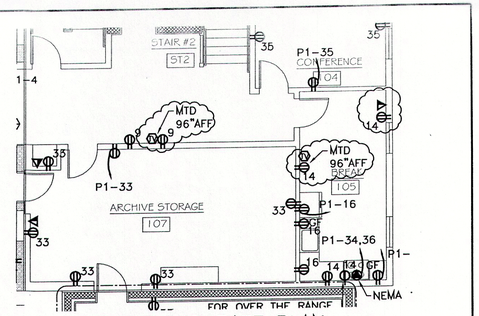

FIRST FLOOR PART PLAN

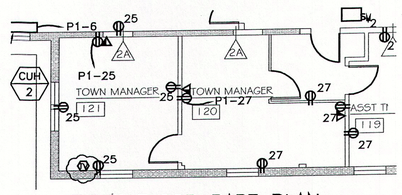

FIRST FLOOR PART PLAN

NANGLE ENGINEERING INCORPORATED 32 Prince Street Danvers, MA 01923 Tel. (978) 777-7650 Fax (978) 777-7653	PROJECT: WESTFORD TOWN HALL ADDITION & RENOVATIONS	DATE: 6/28/10 SCALE: 1/8"=1'-0" DRAWN BY: CWN CHECKED BY: GPN
	DRAWING TITLE: ADDITIONAL TV OUTLETS TO FIRST FLOOR REFERENCE DRAWING E5	DRAWING NUMBER: SKE-13

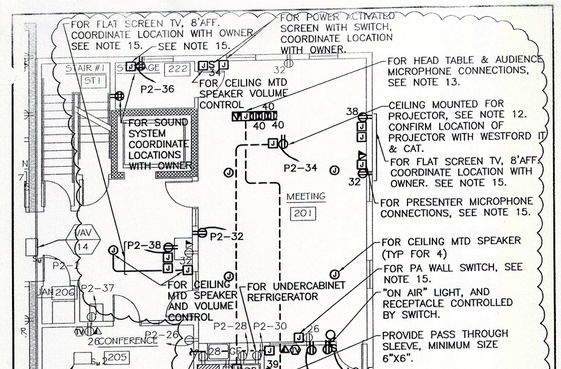

NOTES:

11. PROVIDE (1)2" EMT WITH PULLSTRING FROM COMMUNICATIONS UTILITY BUILDING SERVICE ENTRANCE TO 4"SQUARE JUNCTION BOX IN DATA ROOM.
12. PROVIDE JUNCTION BOX AT PROJECTOR LOCATION AND AT WALL WITH DE-15 CONNECTOR PLATE AT EACH JUNCTION BOX, AND VGA WIRING BETWEEN JUNCTION BOXES, COORDINATE EXACT LOCATION WITH OWNER.
13. COORDINATE FLOOR BOX LOCATIONS AND REQUIREMENTS WITH WESTFORD IT & CAT. PROVIDE 2" EMT WITH PULLSTRING FROM FLOOR BOX TO STUB UP IN BACK CORNER OF CABLE/AV ROOM.
14. PROVIDE (2)2" EMT WITH PULLSTRING FROM COMMUNICATIONS UTILITY BUILDING SERVICE ENTRANCE TO 4"SQUARE JUNCTION BOX IN CABLE/AV ROOM.
15. PROVIDE 2" EMT SLEEVE WITH PULLSTRING FROM WALLBOX TO STUB UP ABOVE CEILING. COORDINATE SIZE OF WALL BOX WITH WESTFORD IT & CAT.

NANGLE ENGINEERING INCORPORATED 32 Prince Street Danvers, MA 01923 Tel. (978) 777-7650 Fax (978) 777-7653	PROJECT: WESTFORD TOWN HALL ADDITION & RENOVATIONS	DATE: 6/18/10 SCALE: 1/8"=1'-0" DRAWN BY: CWN CHECKED BY: GPN
	DRAWING TITLE: MEETING ROOM REVISIONS REFERENCE DRAWINGS E3 & E5	DRAWING NUMBER: SKE-12 /REV 11