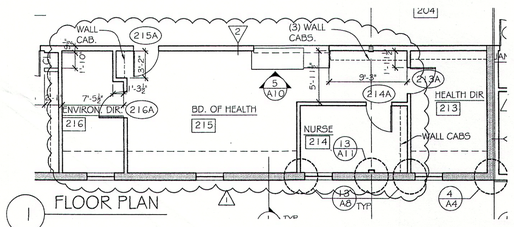

1 FLOOR PLAN

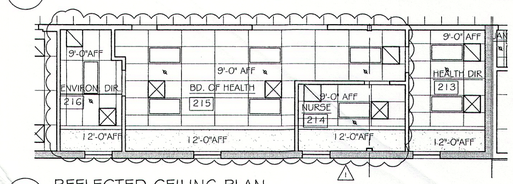

2 REFLECTED CEILING PLAN

BOARD OF HEALTH PLAN REVISIONS

WESTFORD TOWN HALL ADDITION & RENOVATIONS
55 MAIN STREET, WESTFORD, MA

KANG ASSOCIATES, INC. | 12/14/09 | 1/8" = 1'-0"

CSKA 1

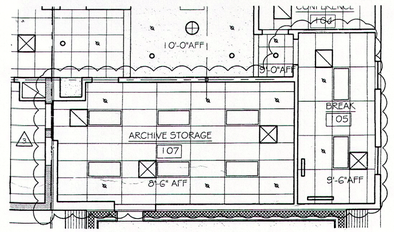

2 REFLECTED CEILING PLAN

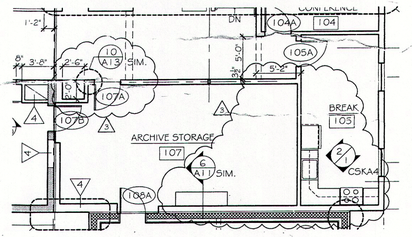

1 FLOOR PLAN

ARCHIVE STORAGE AND BREAK ROOM REV.

WESTFORD TOWN HALL ADDITION & RENOVATIONS
55 MAIN STREET, WESTFORD, MA

KANG ASSOCIATES, INC. | 12/14/09 | 1/8" = 1'-0"

CSKA 3

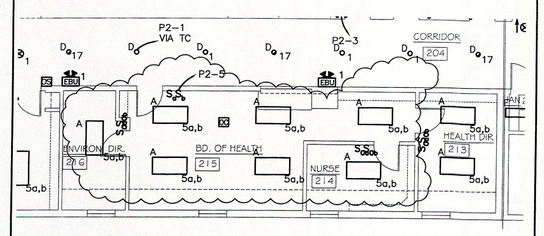

1 LIGHTING PLAN

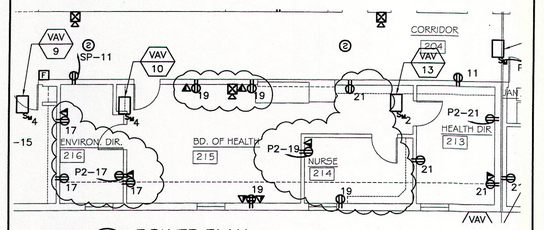

2 POWER PLAN

NANGLE ENGINEERING INCORPORATED
32 Prince Street
Danvers, MA 01923
Tel. (978) 777-7650
Fax (978) 777-7653

PROJECT: WESTFORD TOWN HALL ADDITION & RENOVATIONS

DRAWING TITLE: BOARD OF HEALTH PLAN REVISIONS REFERENCE DRAWINGS E3 & E5

DATE: 11/25/09
SCALE: 1/8"=1'-0"
DRAWN BY: CWN
CHECKED BY: GPN

DRAWING NUMBER: SKE-7

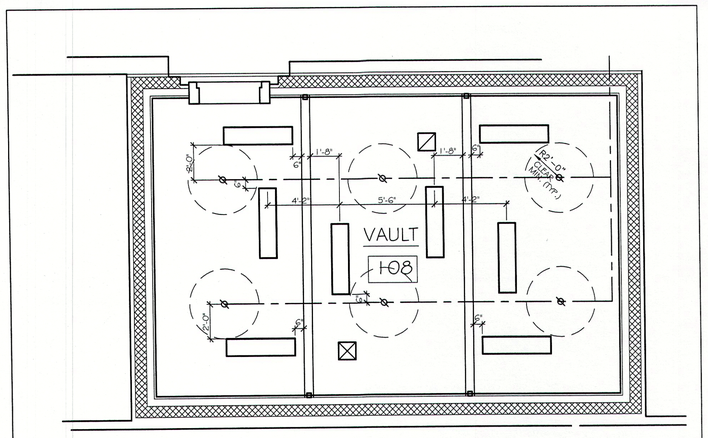

VAULT REFLECTED CEILING/LIGHTING PLAN

WESTFORD TOWN HALL ADDITION & RENOVATIONS
55 MAIN STREET, WESTFORD, MA

KANG ASSOCIATES, INC. | 11/09/10 | 1/8" = 1'-0"

CSKA 21

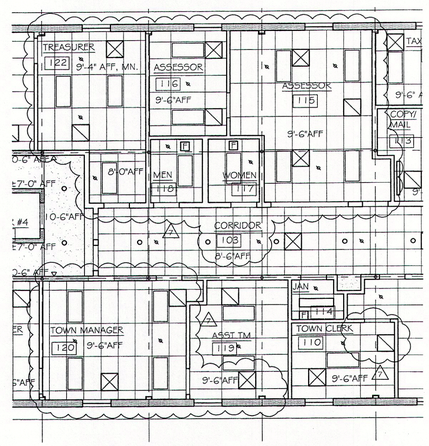

FIRST FLOOR CEILING PLAN CHANGES

WESTFORD TOWN HALL ADDITION & RENOVATIONS
55 MAIN STREET, WESTFORD, MA

KANG ASSOCIATES, INC. | 02/09/10 | 1/8" = 1'-0"

CSKA 7

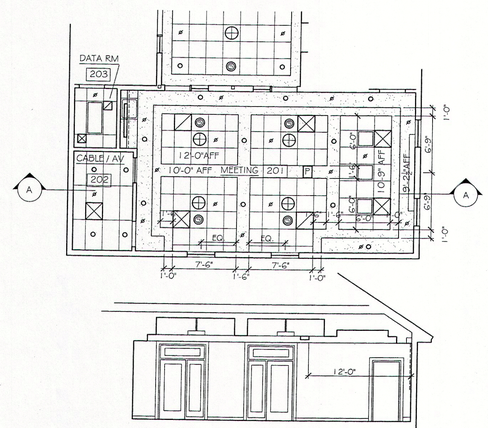

SECTION AA

MEETING ROOM CEILING REVISIONS

WESTFORD TOWN HALL ADDITION & RENOVATIONS
55 MAIN STREET, WESTFORD, MA

KANG ASSOCIATES, INC. | 06/18/10 | 1/8" = 1'-0"

CSKA 17b