PHASE 1 BUILDING STABILIZATION
12 NORTH MAIN STREET

WESTFORD , MASSACHUSETTS

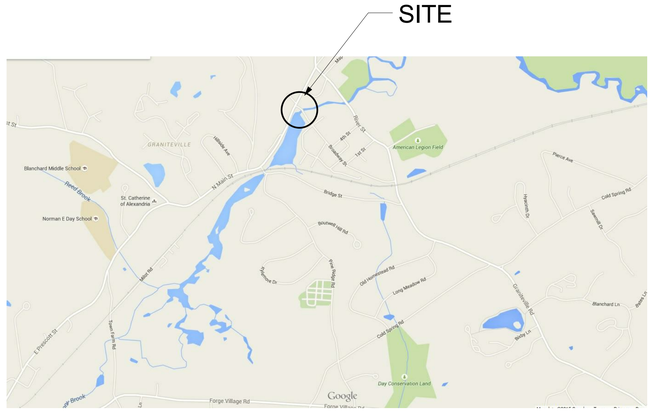

SITE MAP

DRAWING LIST

ARCHITECTURAL :

A001	COVER SHEET
A101	BASEMENT PLAN
A102	FIRST FLOOR PLAN
A103	ROOF PLAN
A200	DETAILS

STRUCTURAL :

S101	BASEMENT PLAN
S102	FIRST FLOOR

BID DOCUMENTS
10/28/15

P:\3246 Westford Abbot Mill Preservation Study\dwg\Revit\3246 12 N Main Street Westford.rvt
10/28/2015 12:29:55 PM ENF

ARCHITECT

bh+a

Bargmann Hendrie + Archetype, Inc.
300 A Street
Boston, MA 02210
617 350-0450 Tel

PROJECT NAME

Phase 1 Building Stabilization 12 North Main Street
Westford MA 01886

CLIENT

Town of Westford MA

Westford Town Hall
55 Main Street
Westford MA 01886

PROJECT TEAM

Structural Engineer
Structures North
60 Washington Street
Salem MA, 01970-3517

REVISIONS

1
2
3
4
5
DATE

DRAWING TITLE

COVER SHEET

DRAWING INFORMATION

10/28/15
DATE OF ISSUE

Construction Documents
DESCRIPTION

SCALE

ENF
DRAWN BY

3246
PROJECT #

3246_12NMainWestford.rvt
FILE NAME

DRAWING NUMBER

A001

Copyright BH+A, Inc.

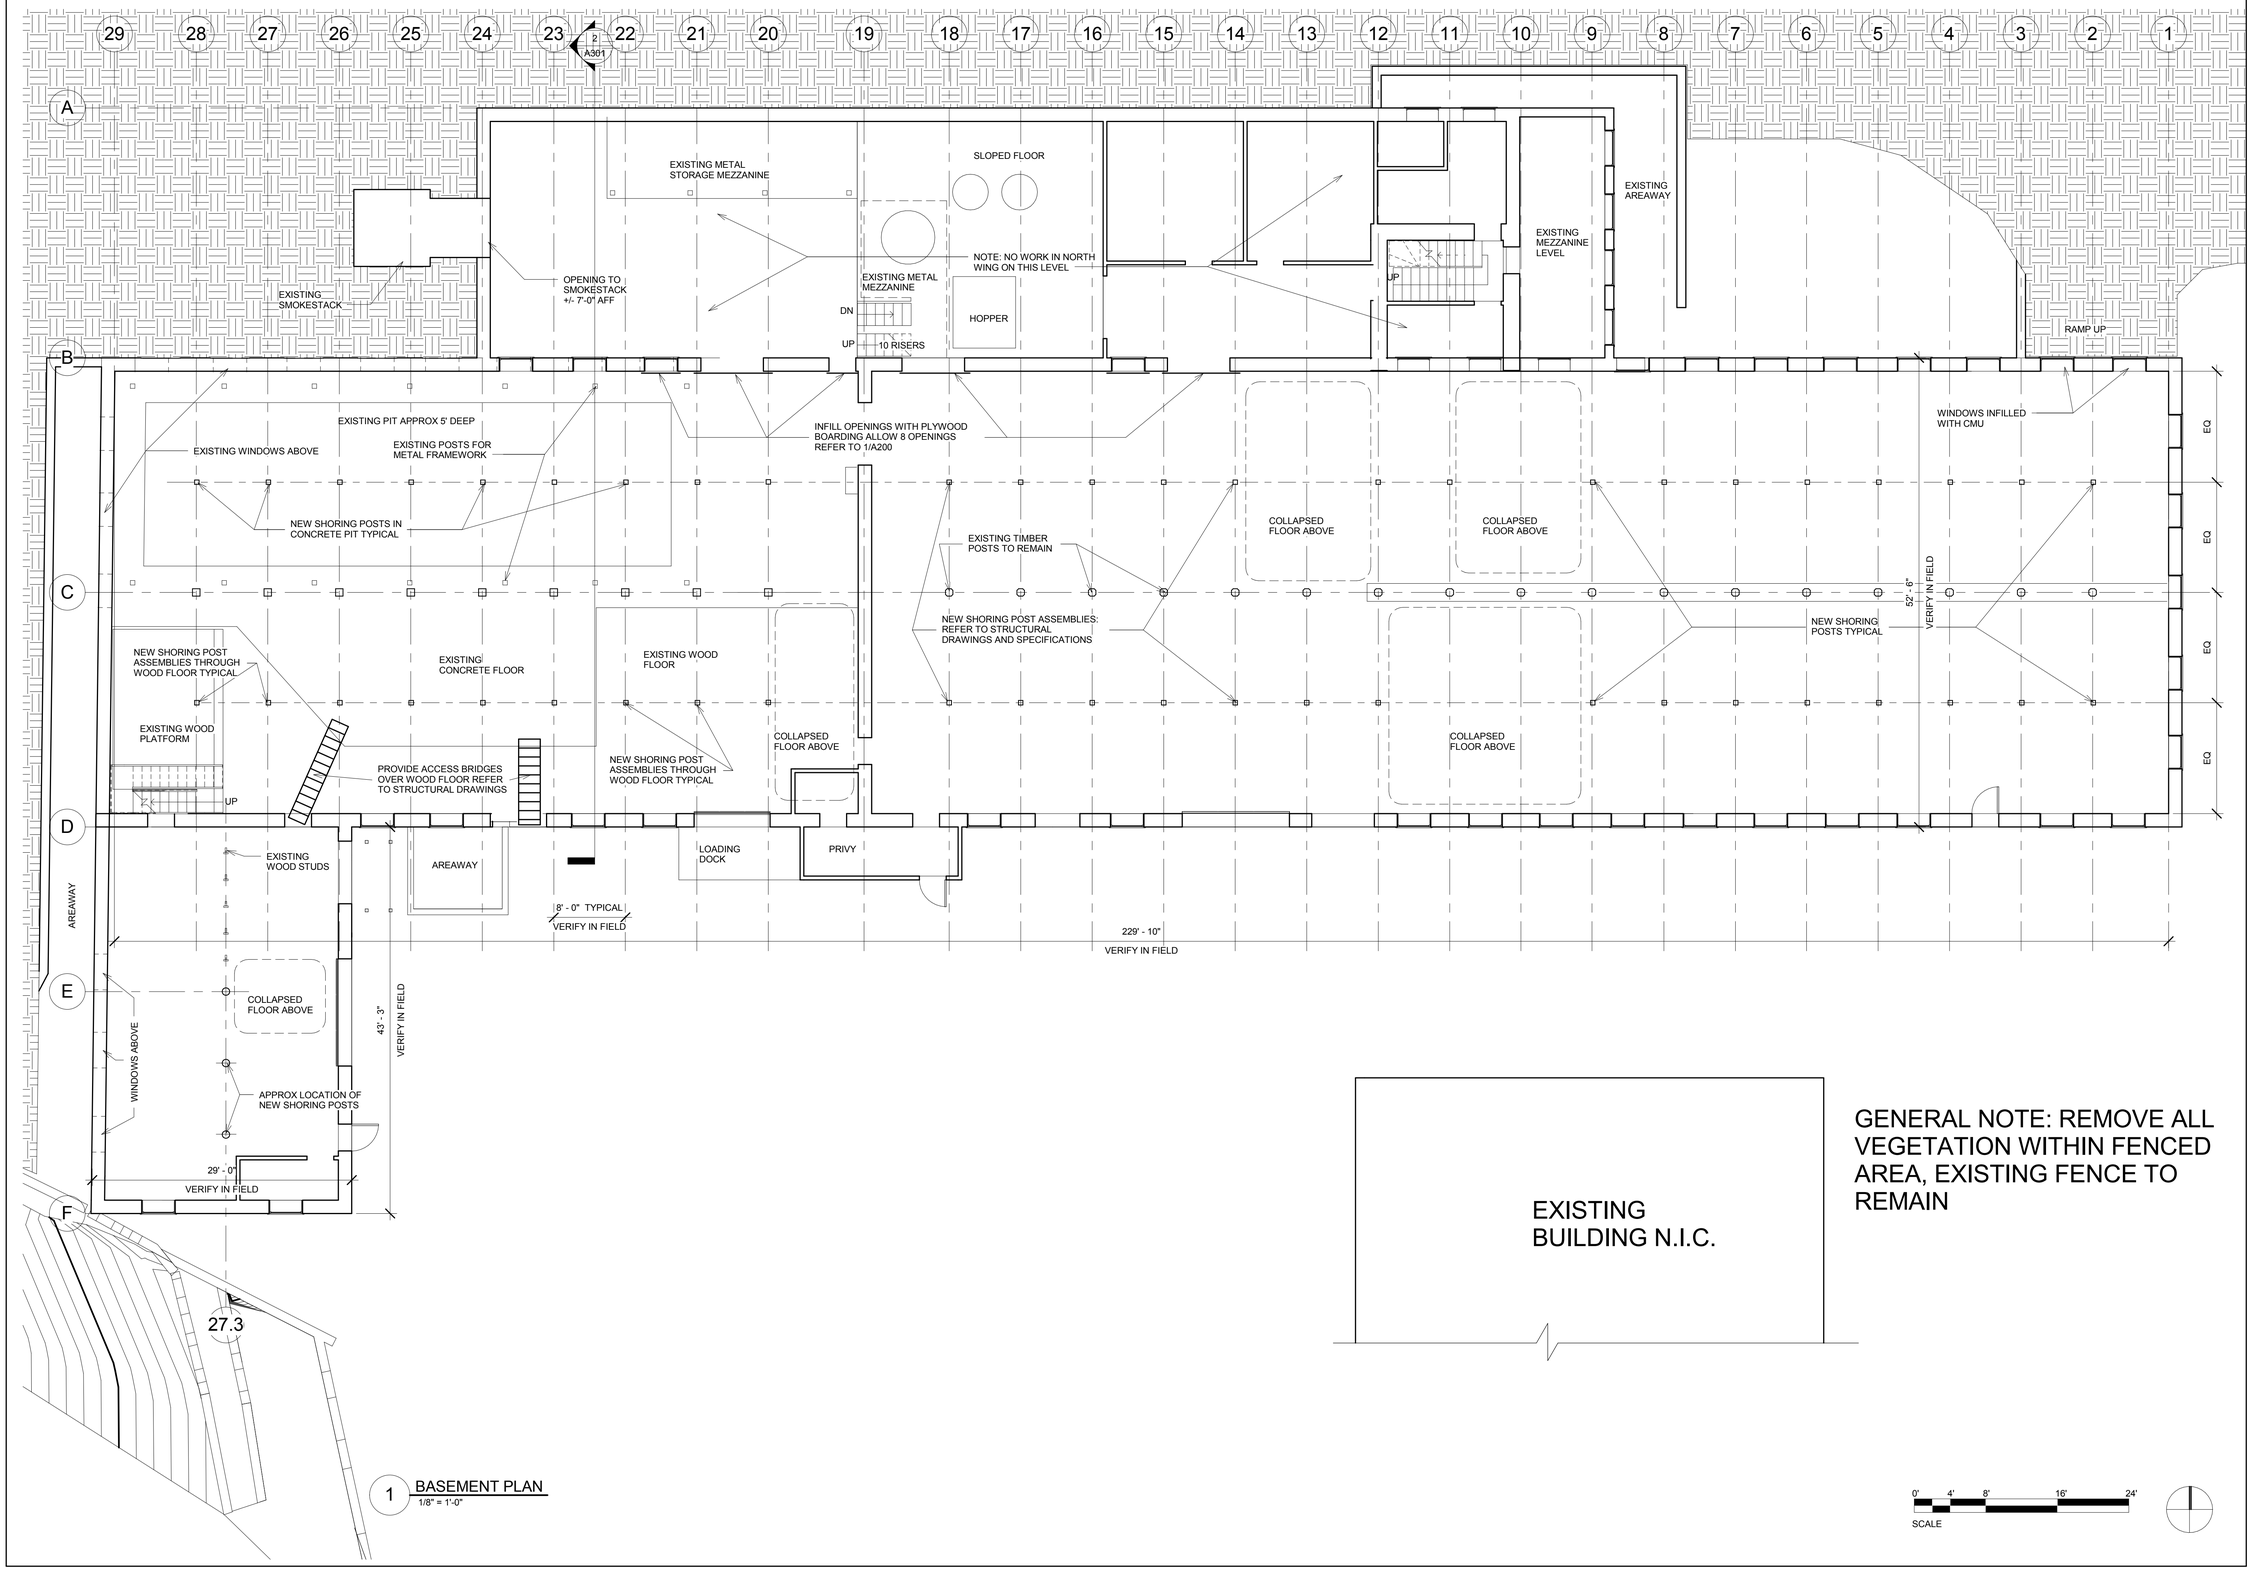

1 BASEMENT PLAN
1/8" = 1'-0"

EXISTING BUILDING N.I.C.

GENERAL NOTE: REMOVE ALL VEGETATION WITHIN FENCED AREA, EXISTING FENCE TO REMAIN

0' 4' 8' 16' 24'
SCALE

P:\3246 Westford Abbot Mill Preservation Study\dwg\Revit\3246 12 N Main Street Westford.rvt
10/28/2015 12:29:55 PM ENF

ARCHITECT

bh+a

Bargmann Hendrie + Archetype, Inc.
300 A Street
Boston, MA 02210
617 350-0450 Tel

PROJECT NAME

Phase 1 Building Stabilization 12 North Main Street
Westford MA 01886

CLIENT

Town of Westford MA

Westford Town Hall
55 Main Street
Westford MA 01886

PROJECT TEAM

Structural Engineer
Structures North
60 Washington Street
Salem MA, 01970-3517

REVISIONS

1
2
3
4
5
DATE

DRAWING TITLE

BASEMENT PLAN

DRAWING INFORMATION

10/28/15
DATE OF ISSUE

Construction Documents
DESCRIPTION

1/8" = 1'-0"
SCALE

ENF
DRAWN BY

3246
PROJECT #

3246_12NMainWestford.rvt
FILE NAME

DRAWING NUMBER

A101

Copyright BH+A, Inc.

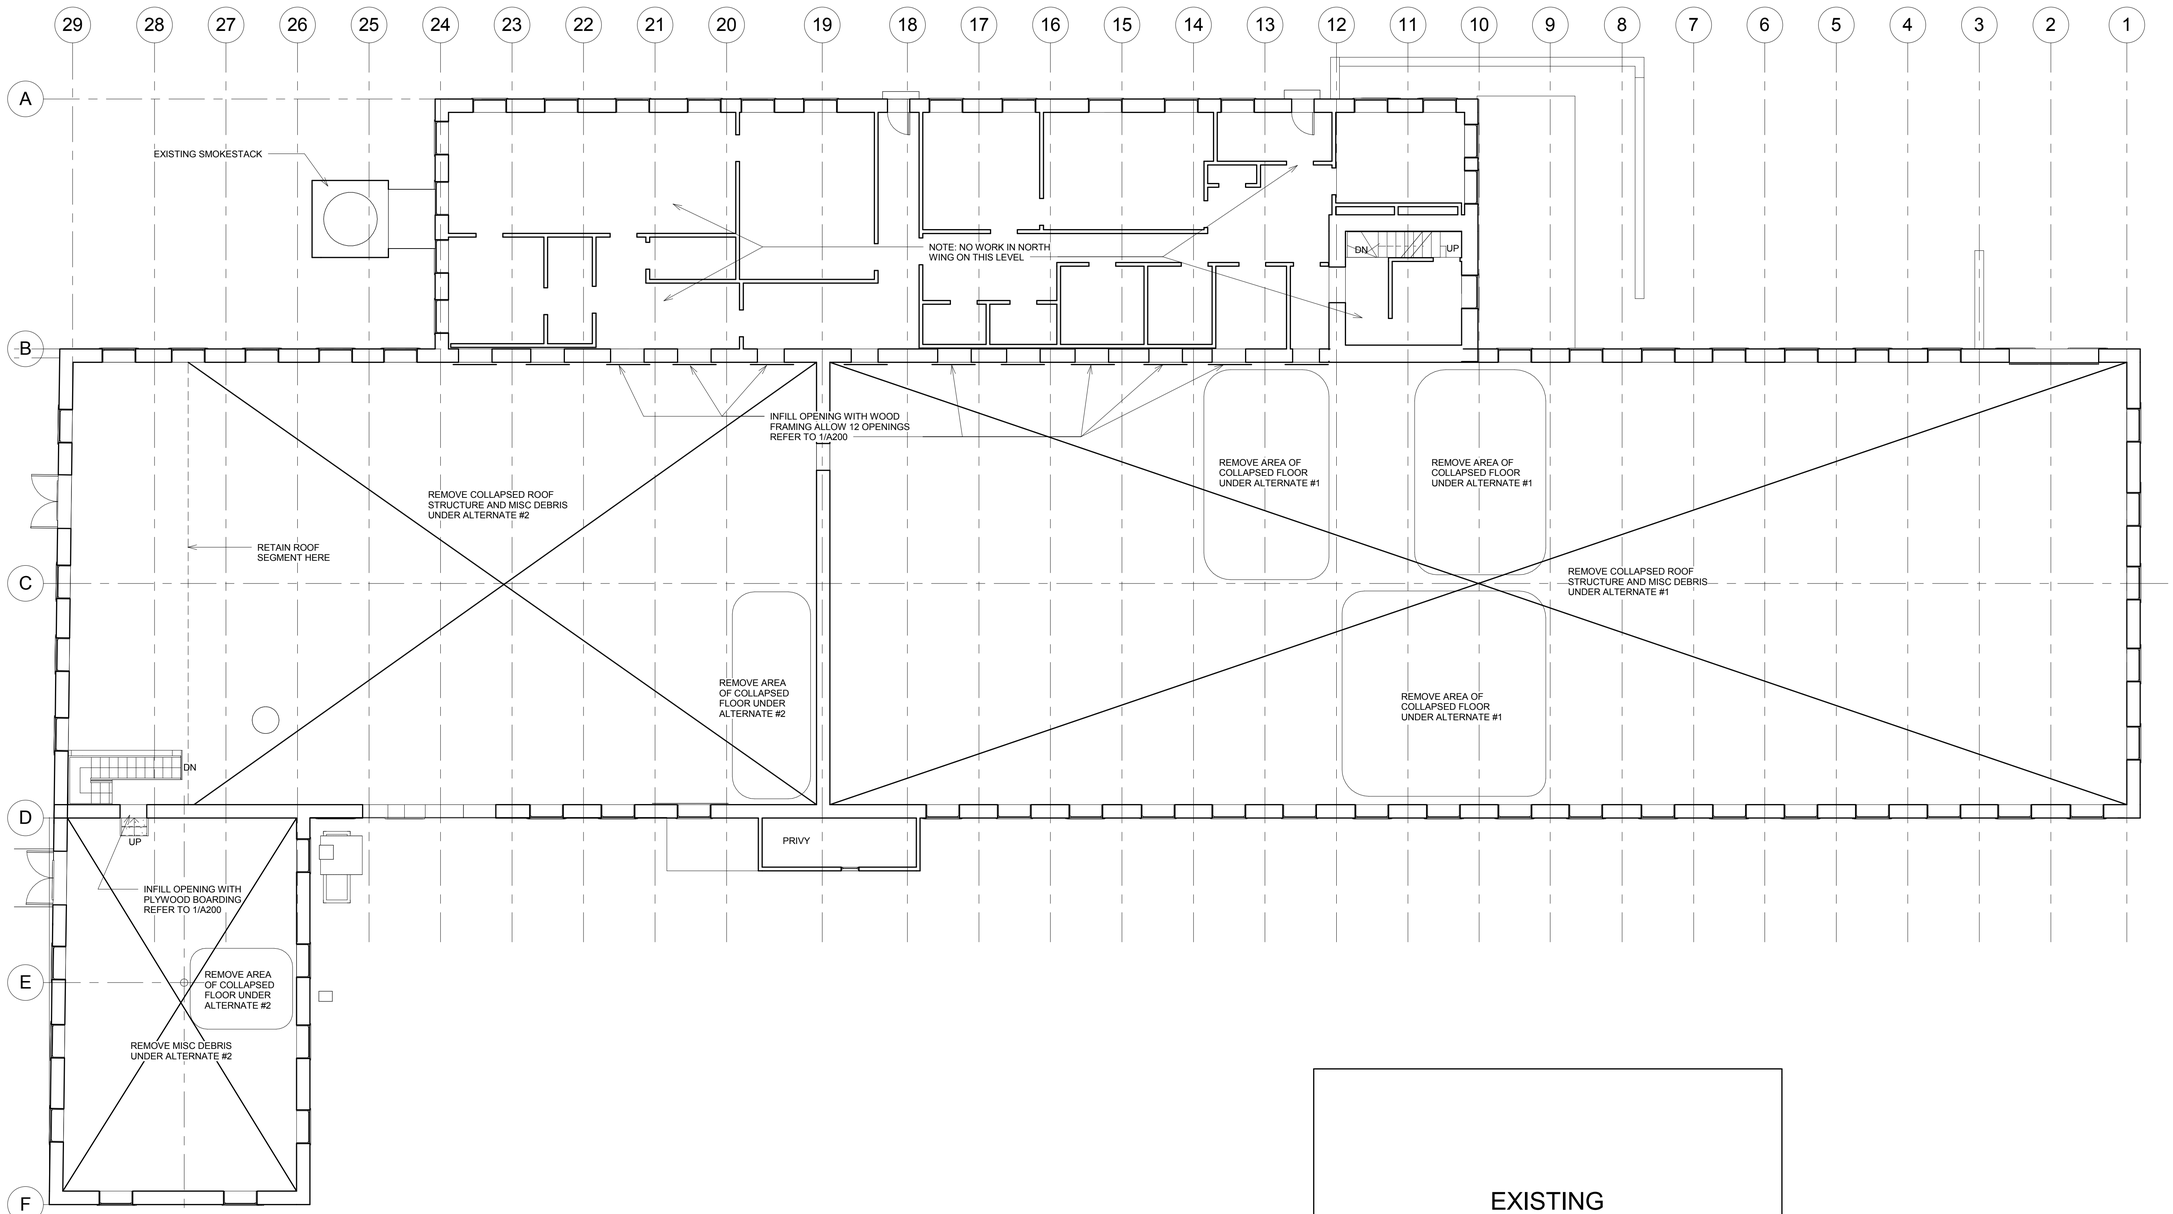

27.3

1 FIRST FLOOR PLAN
1/8" = 1'-0"

P:\3246 Westford Abbot Mill Preservation Study\dwg\Revit\3246 12 N Main Street Westford.rvt
10/28/2015 12:29:55 PM ENF

ARCHITECT

bh+a

Bargmann Hendrie + Archetype, Inc.
300 A Street
Boston, MA 02210
617 350-0450 Tel

PROJECT NAME

Phase 1 Building Stabilization 12 North Main Street

Westford MA 01886

CLIENT

Town of Westford MA

Westford Town Hall
55 Main Street
Westford MA 01886

PROJECT TEAM

Structural Engineer
Structures North
60 Washington Street
Salem MA, 01970-3517

REVISIONS

1
2
3
4
5
DATE

DRAWING TITLE

FIRST FLOOR

DRAWING INFORMATION

10/28/15
DATE OF ISSUE

Construction Documents
DESCRIPTION

1/8" = 1'-0" | ENF
SCALE | DRAWN BY

3246 | 3246_12NMainWestford.rvt
PROJECT # | FILE NAME

DRAWING NUMBER

A102

Copyright BH+A, Inc.

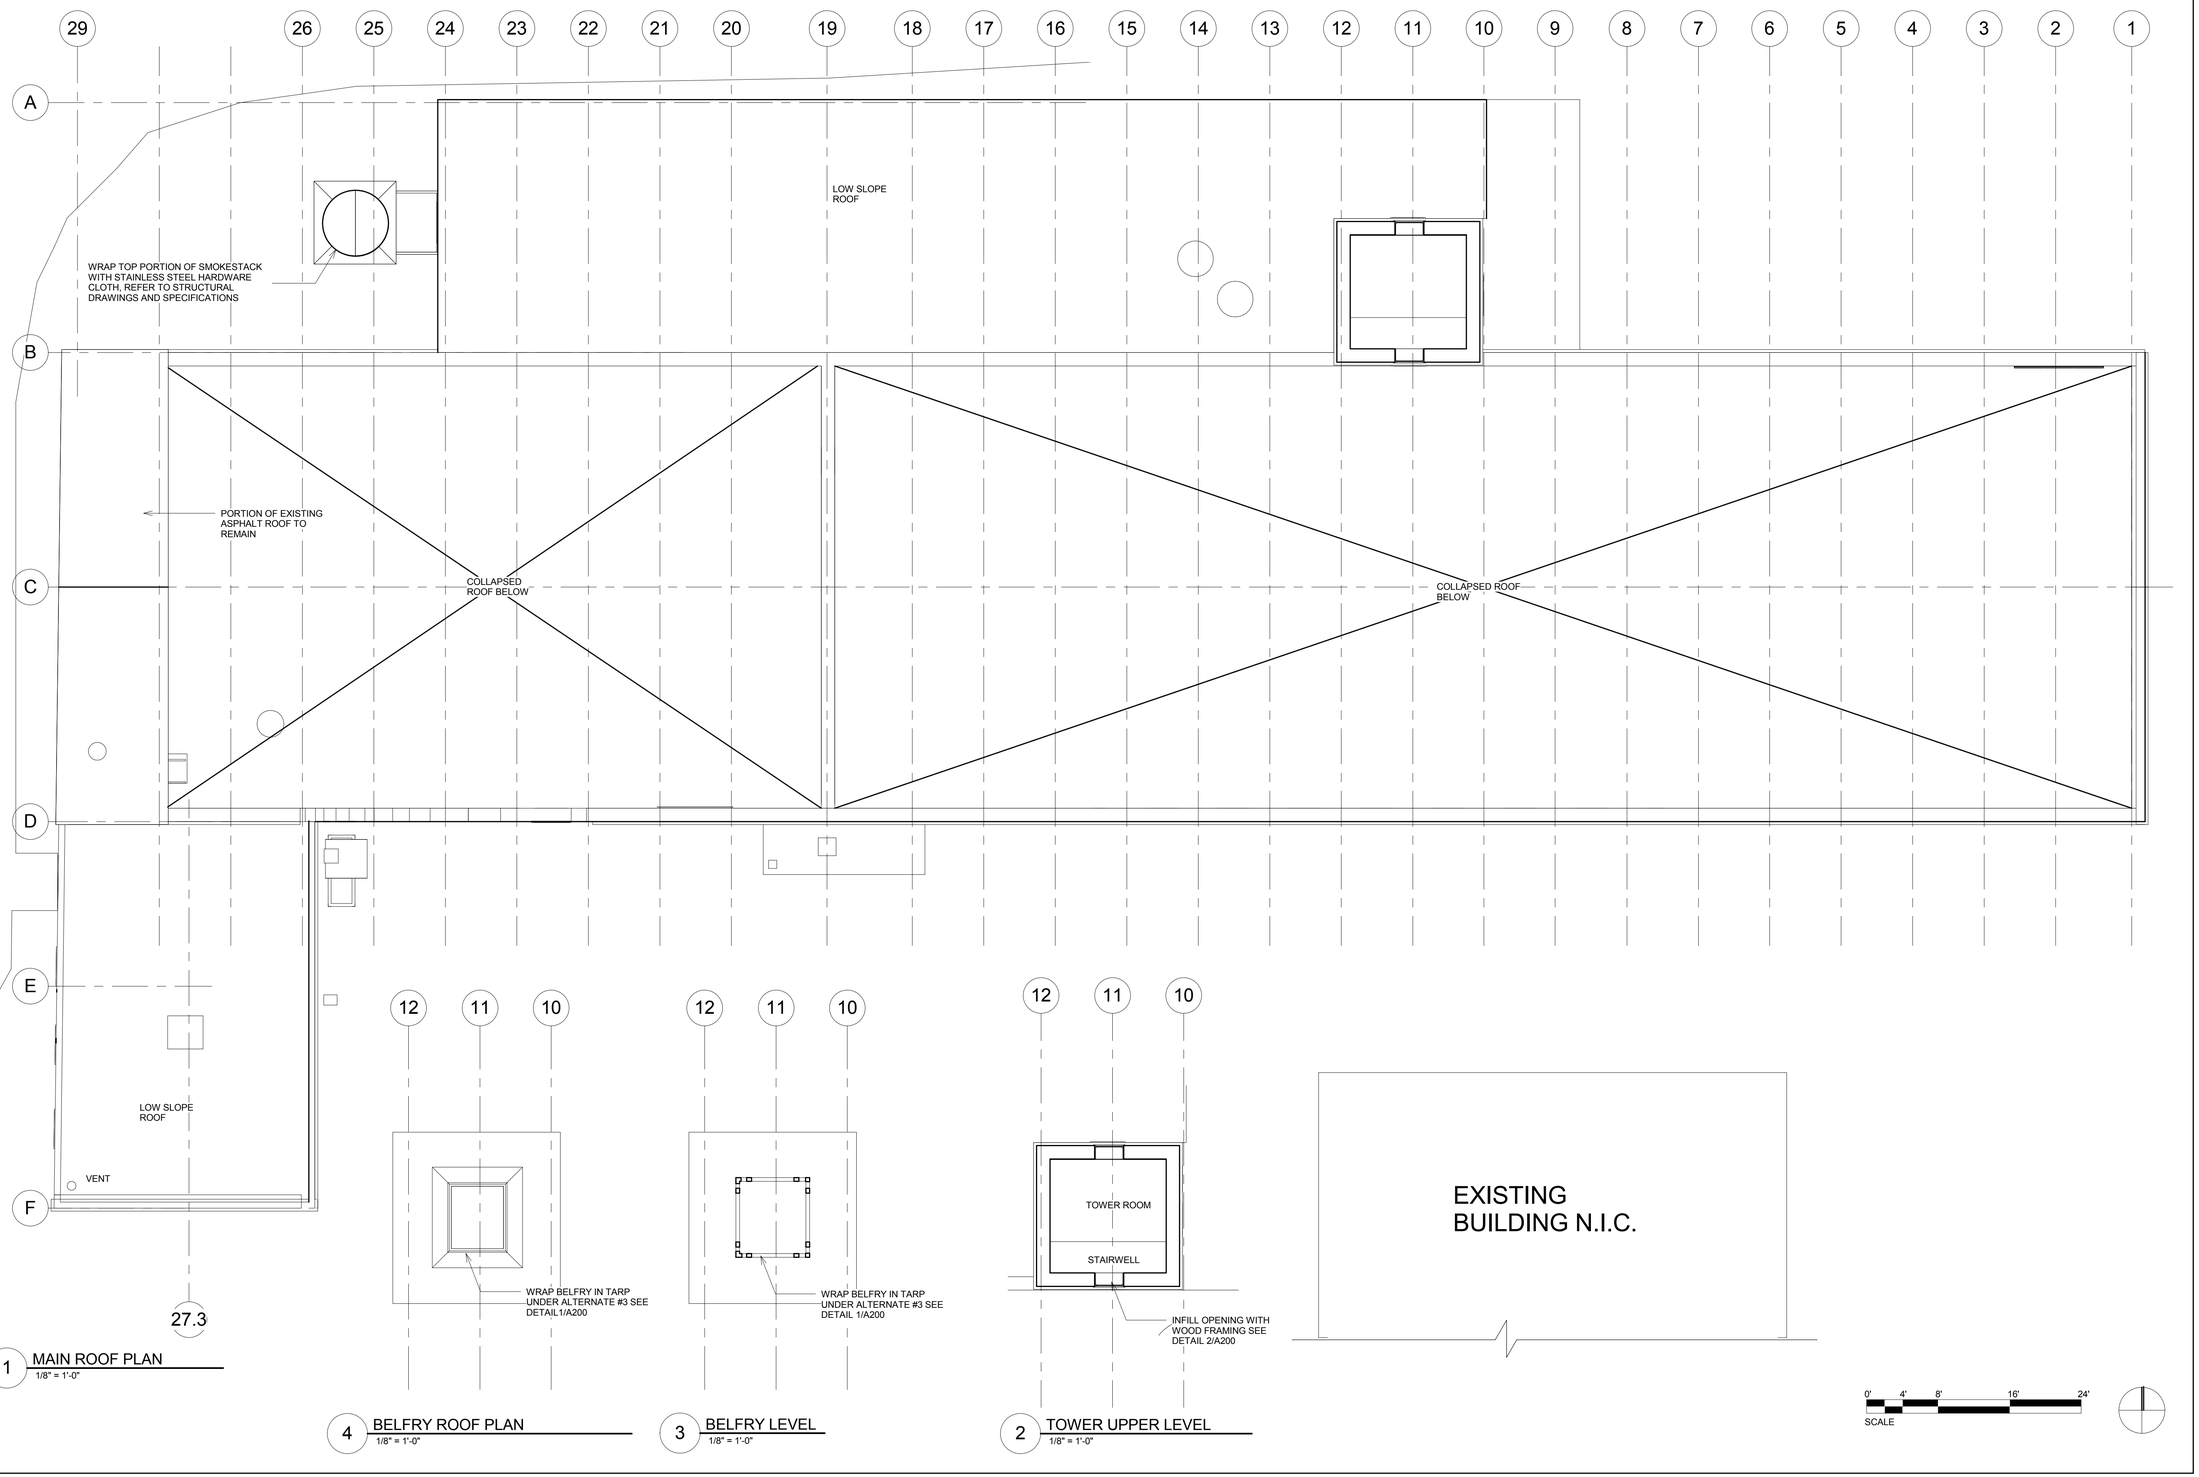

1 MAIN ROOF PLAN
1/8" = 1'-0"

4 BELFRY ROOF PLAN
1/8" = 1'-0"

3 BELFRY LEVEL
1/8" = 1'-0"

2 TOWER UPPER LEVEL
1/8" = 1'-0"

P:\3246 Westford Abbot Mill Preservation Study\dwg\Revit\3246 12 N Main Street Westford.rvt
10/28/2015 12:29:56 PM ENF

ARCHITECT

bh+a

Bargmann Hendrie + Archetype, Inc.
300 A Street
Boston, MA 02210
617 350-0450 Tel

PROJECT NAME

Phase 1 Building Stabilization 12 North Main Street

Westford MA 01886

CLIENT

Town of Westford MA

Westford Town Hall
55 Main Street
Westford MA 01886

PROJECT TEAM

Structural Engineer
Structures North
60 Washington Street
Salem MA, 01970-3517

REVISIONS

1
2
3
4
5
DATE

DRAWING TITLE

ROOF PLAN

DRAWING INFORMATION

10/28/15
DATE OF ISSUE

Construction Documents
DESCRIPTION

1/8" = 1'-0"
SCALE

ENF
DRAWN BY

3246
PROJECT #

3246_12NMainWestford.rvt
FILE NAME

DRAWING NUMBER

A103

Copyright BH+A, Inc.

4 VIEW FROM SOUTHEAST

3 BELFRY PHOTO
12" = 1'-0"

5 VIEW FROM EAST

6 BASEMENT PHOTO FACING WEST

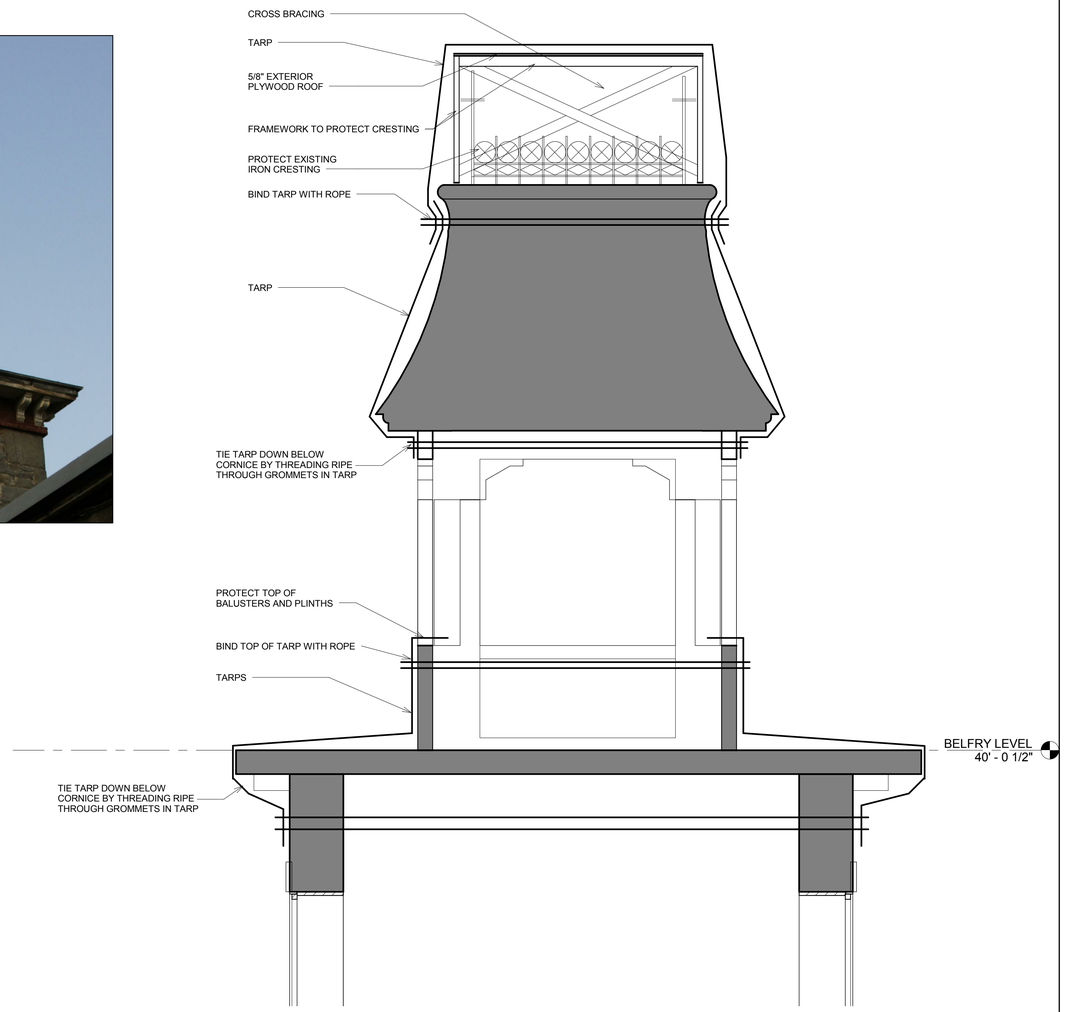

1 BELFRY IN TARP (Alternate #3)

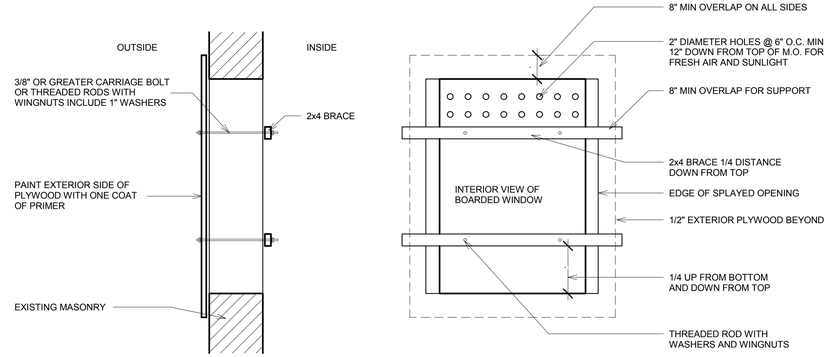

2 TYPICAL BOARDING OF MASONRY OPENINGS

ARCHITECT

bh+a

Bargmann Hendrie + Archetype, Inc.
300 A Street
Boston, MA 02210
617 350-0450 Tel

PROJECT NAME

Phase 1 Building Stabilization 12 North Main Street

Westford MA 01886

CLIENT

Town of Westford MA

Westford Town Hall
55 Main Street
Westford MA 01886

PROJECT TEAM

Structural Engineer
Structures North
60 Washington Street
Salem MA, 01970-3517

REVISIONS

1
2
3
4
5
DATE

DRAWING TITLE

DETAILS

DRAWING INFORMATION

10/28/15
DATE OF ISSUE

Construction Documents
DESCRIPTION

As indicated
SCALE

ENF
DRAWN BY

3246
PROJECT #

3246_12NMainWestford.rvt
FILE NAME

DRAWING NUMBER

A200

Copyright BH+A, Inc.

P:\3246 Westford Abbot Mill Preservation Study\dwg\Revit\3246 12 N Main Street Westford.rvt
10/28/2015 12:29:57 PM ENF

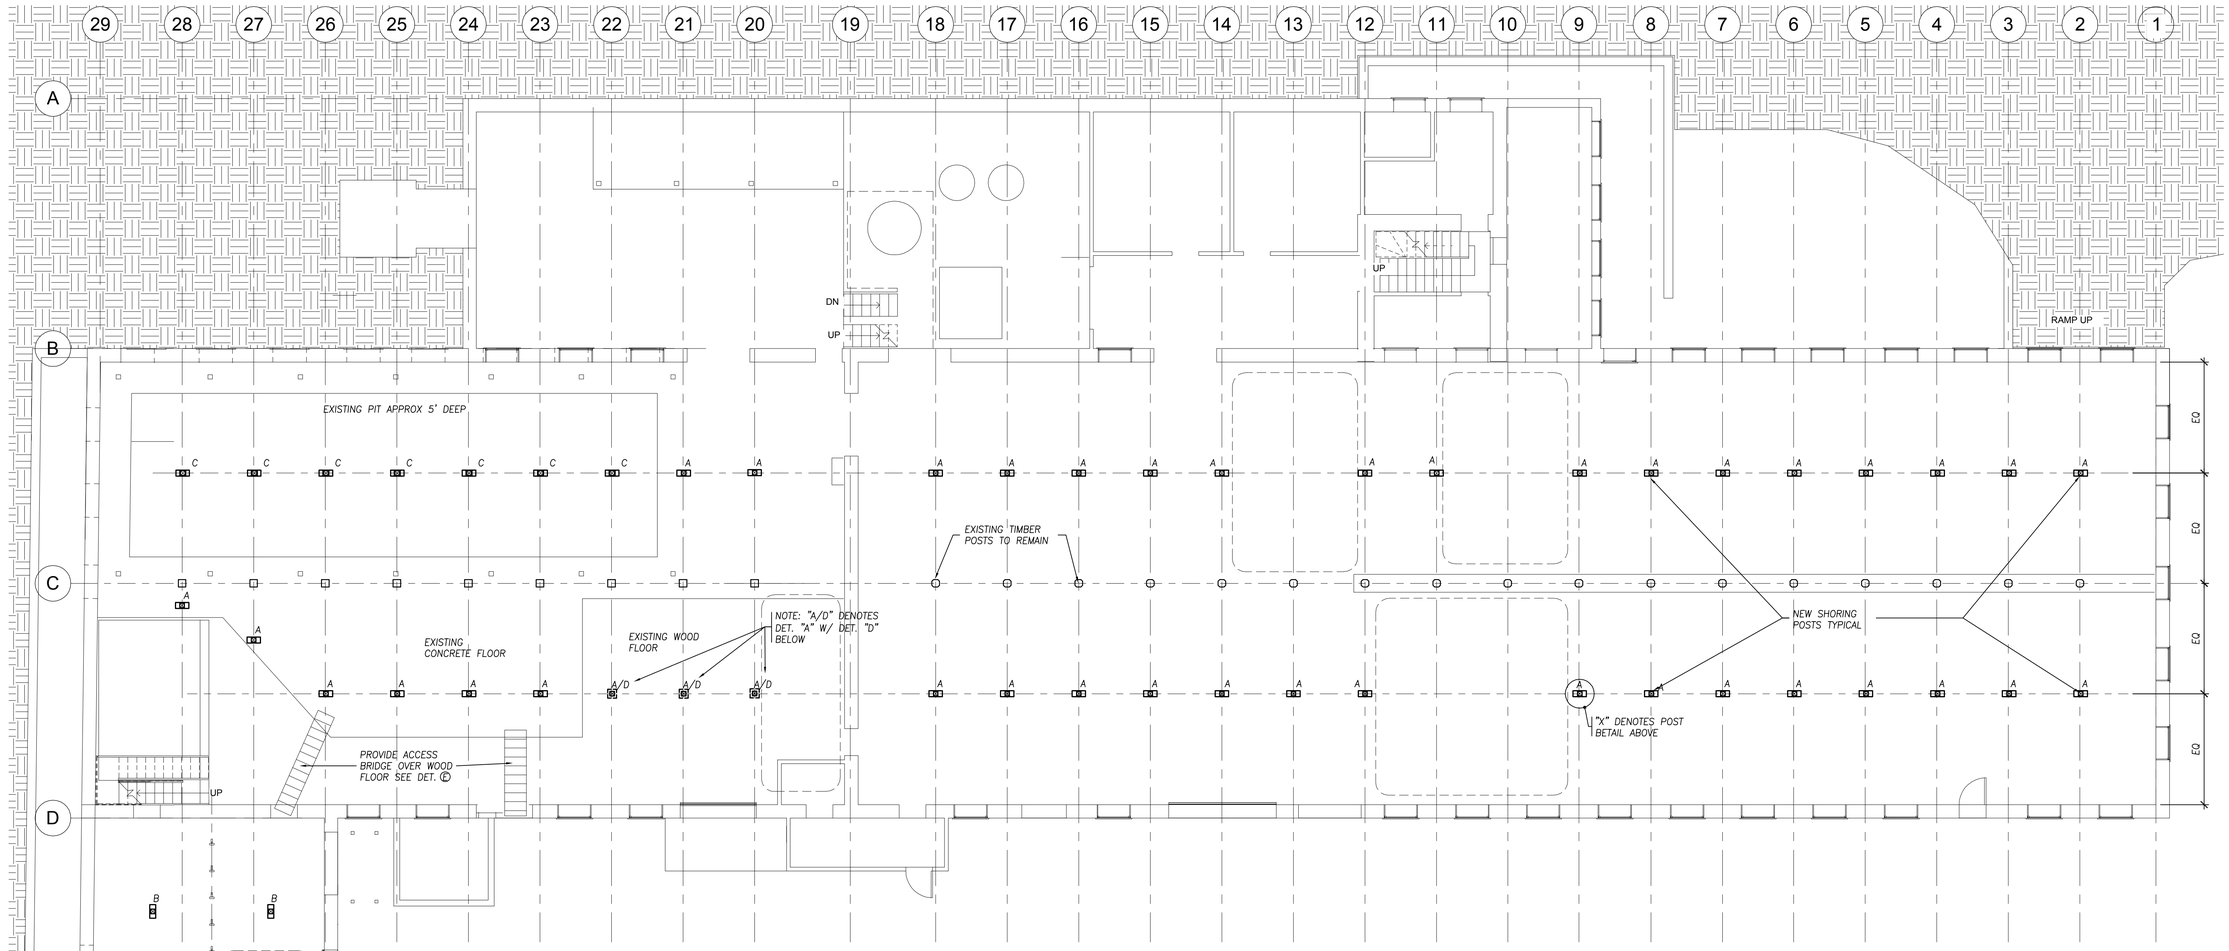

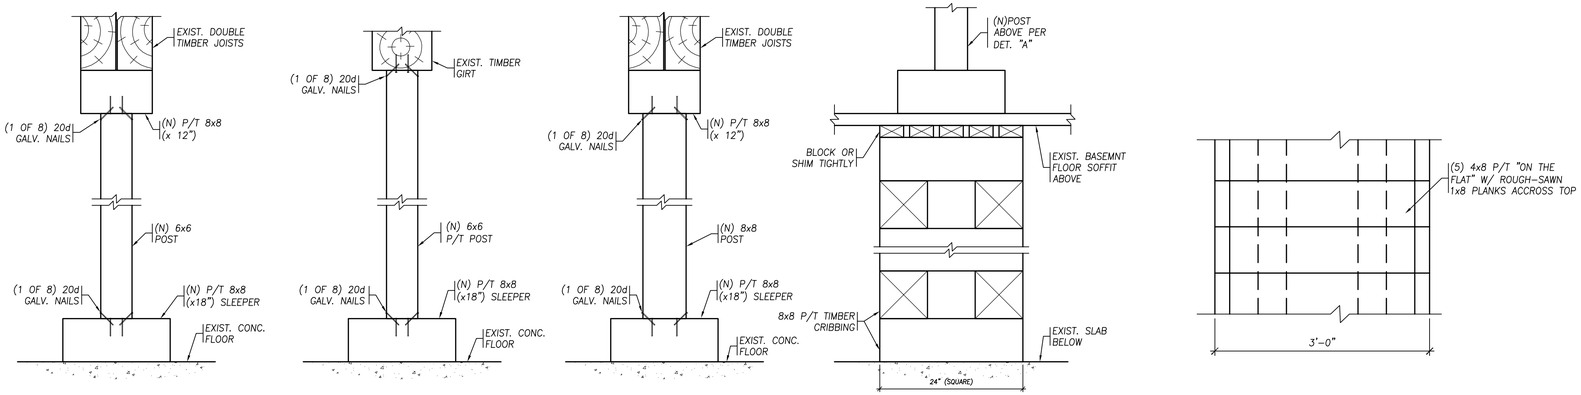

NOTE: SEE PLAN FOR DETAIL MARKS

0' 4' 8' 16' 24'

P:\3246 Westford Abbot Mill Preservation Study\dwg\Rev\3246 12 N Main Street Westford.rvt
10/26/2015 4:24:32 PM ENF

Z:\CADD\Projects\2015\12 N Main Street Westford\Struct\S101 - BASEMENT PLAN.dwg, Basement, 10/28/2015 12:50:19 PM

ARCHITECT

bh+a

Bargmann Hendrie + Archetype, Inc.
300 A Street
Boston, MA 02210
617 350-0450 Tel

PROJECT NAME

Phase 1 Building Stabilization 12 North Main Street
Westford MA 01886

CLIENT

Town of Westford MA

Westford Town Hall
55 Main Street
Westford MA 01886

PROJECT TEAM

Structural Engineer
Structures North
60 Washington Street
Salem MA, 01970-3517

REVISIONS

1
2
3
4
5
DATE

DRAWING TITLE

BASEMENT PLAN

DRAWING INFORMATION

Issue Date
DATE OF ISSUE

Construction Documents
DESCRIPTION

1/8" = 1'-0" SCALE
SB DRAWN BY
3246 PROJECT #
3246_12NMainWestford.rvt FILE NAME

DRAWING NUMBER

S101

Copyright BH+A, Inc.

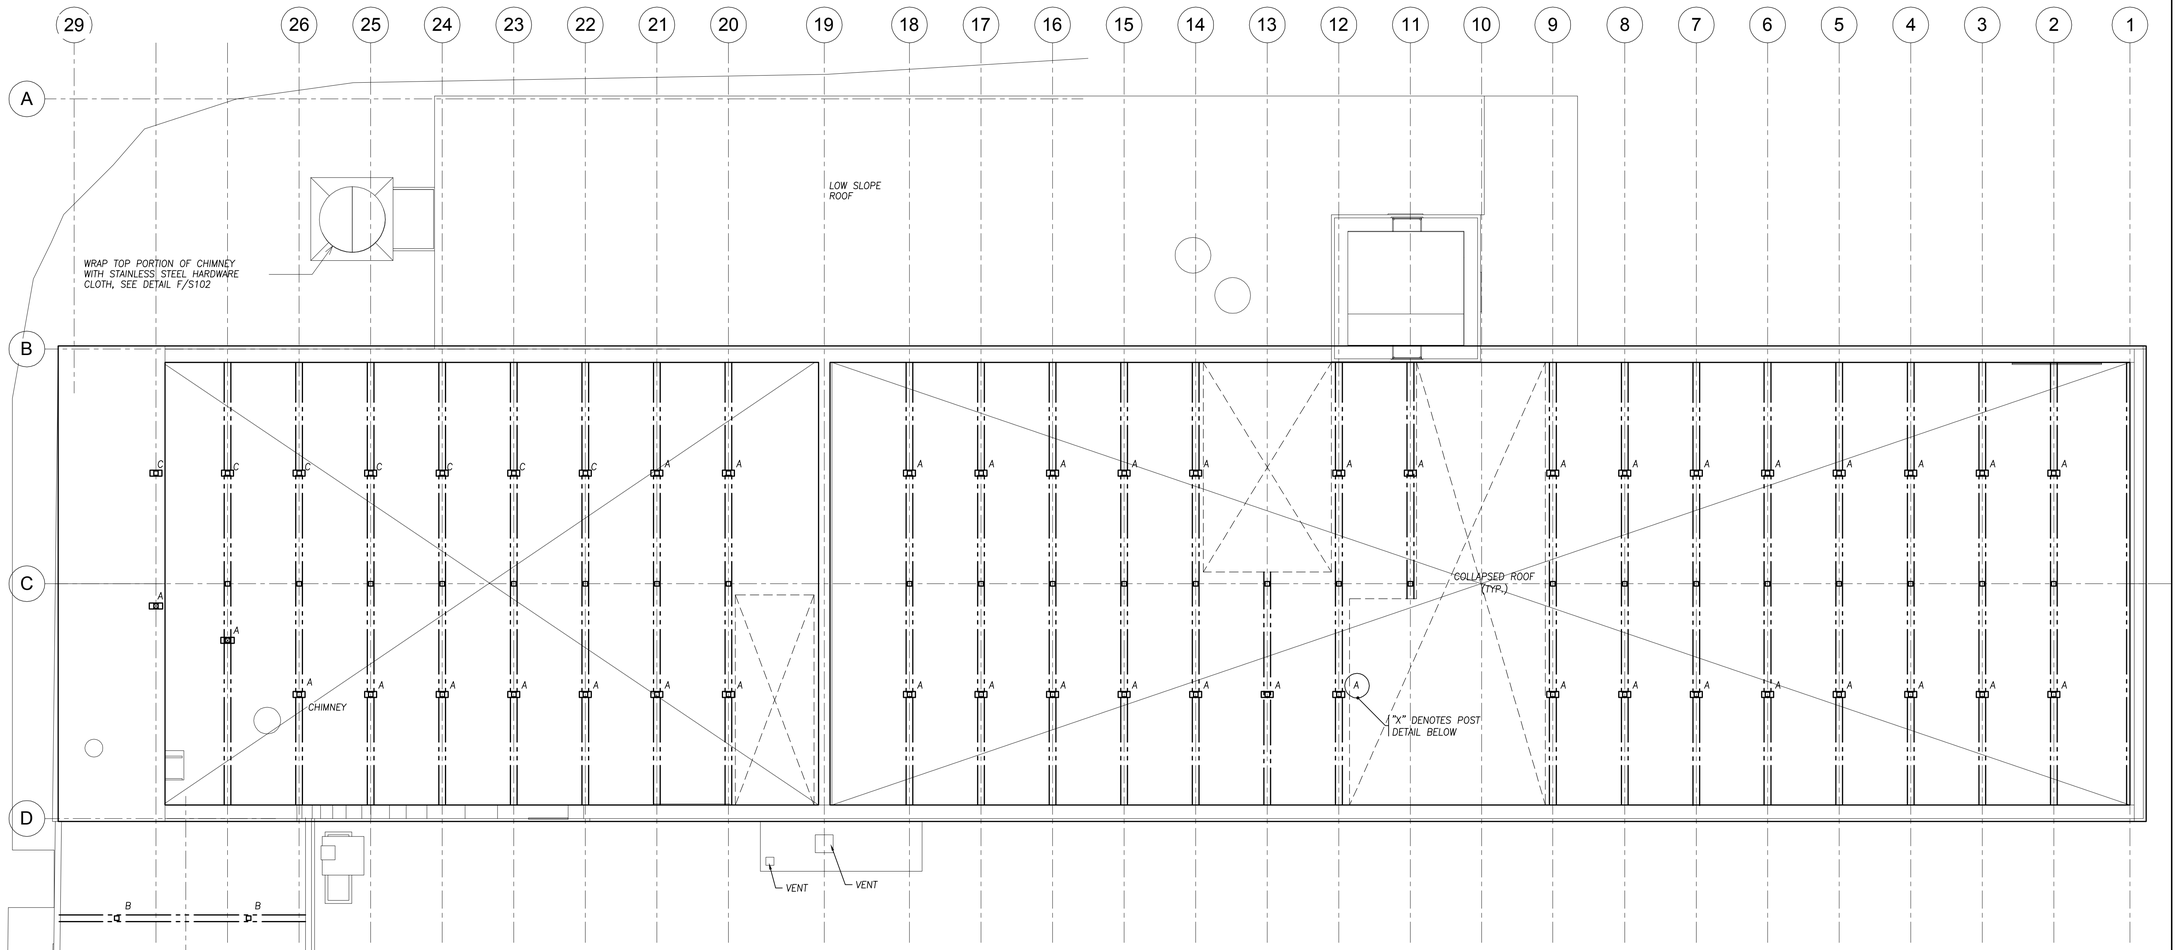

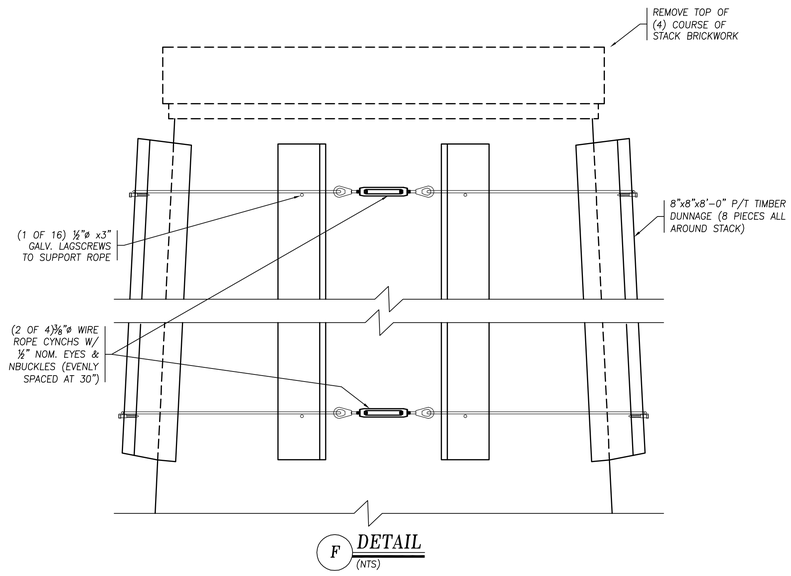

F DETAIL
(NTS)

0' 4' 8' 16' 24'

ARCHITECT

bh+a

Bargmann Hendrie + Archetype, Inc.
300 A Street
Boston, MA 02210
617 350-0450 Tel

PROJECT NAME

Phase 1 Building Stabilization 12 North Main Street
Westford MA 01886

CLIENT

Town of Westford MA

Westford Town Hall
55 Main Street
Westford MA 01886

PROJECT TEAM

Structural Engineer
Structures North
60 Washington Street
Salem MA, 01970-3517

REVISIONS

1
2
3
4
5
DATE

DRAWING TITLE

FIRST FLOOR

DRAWING INFORMATION

Issue Date
DATE OF ISSUE

Construction Documents
DESCRIPTION

1/8" = 1'-0"
SCALE

SB
DRAWN BY

3246
PROJECT #

3246_12NMainWestford.rvt
FILE NAME

DRAWING NUMBER

S102

Copyright BH+A, Inc.

P:\3246 Westford Abbot Mill Preservation Study\dwg\Revit\3246 12 N Main Street Westford.rvt
10/19/2015 12:34:13 PM Author

Z:\CADD\Projects\2015\12 N Main Street Westford\Struct\S102 First Floor - RELFRY LEVEL.dwg, First, 10/28/2015 12:50:48 PM