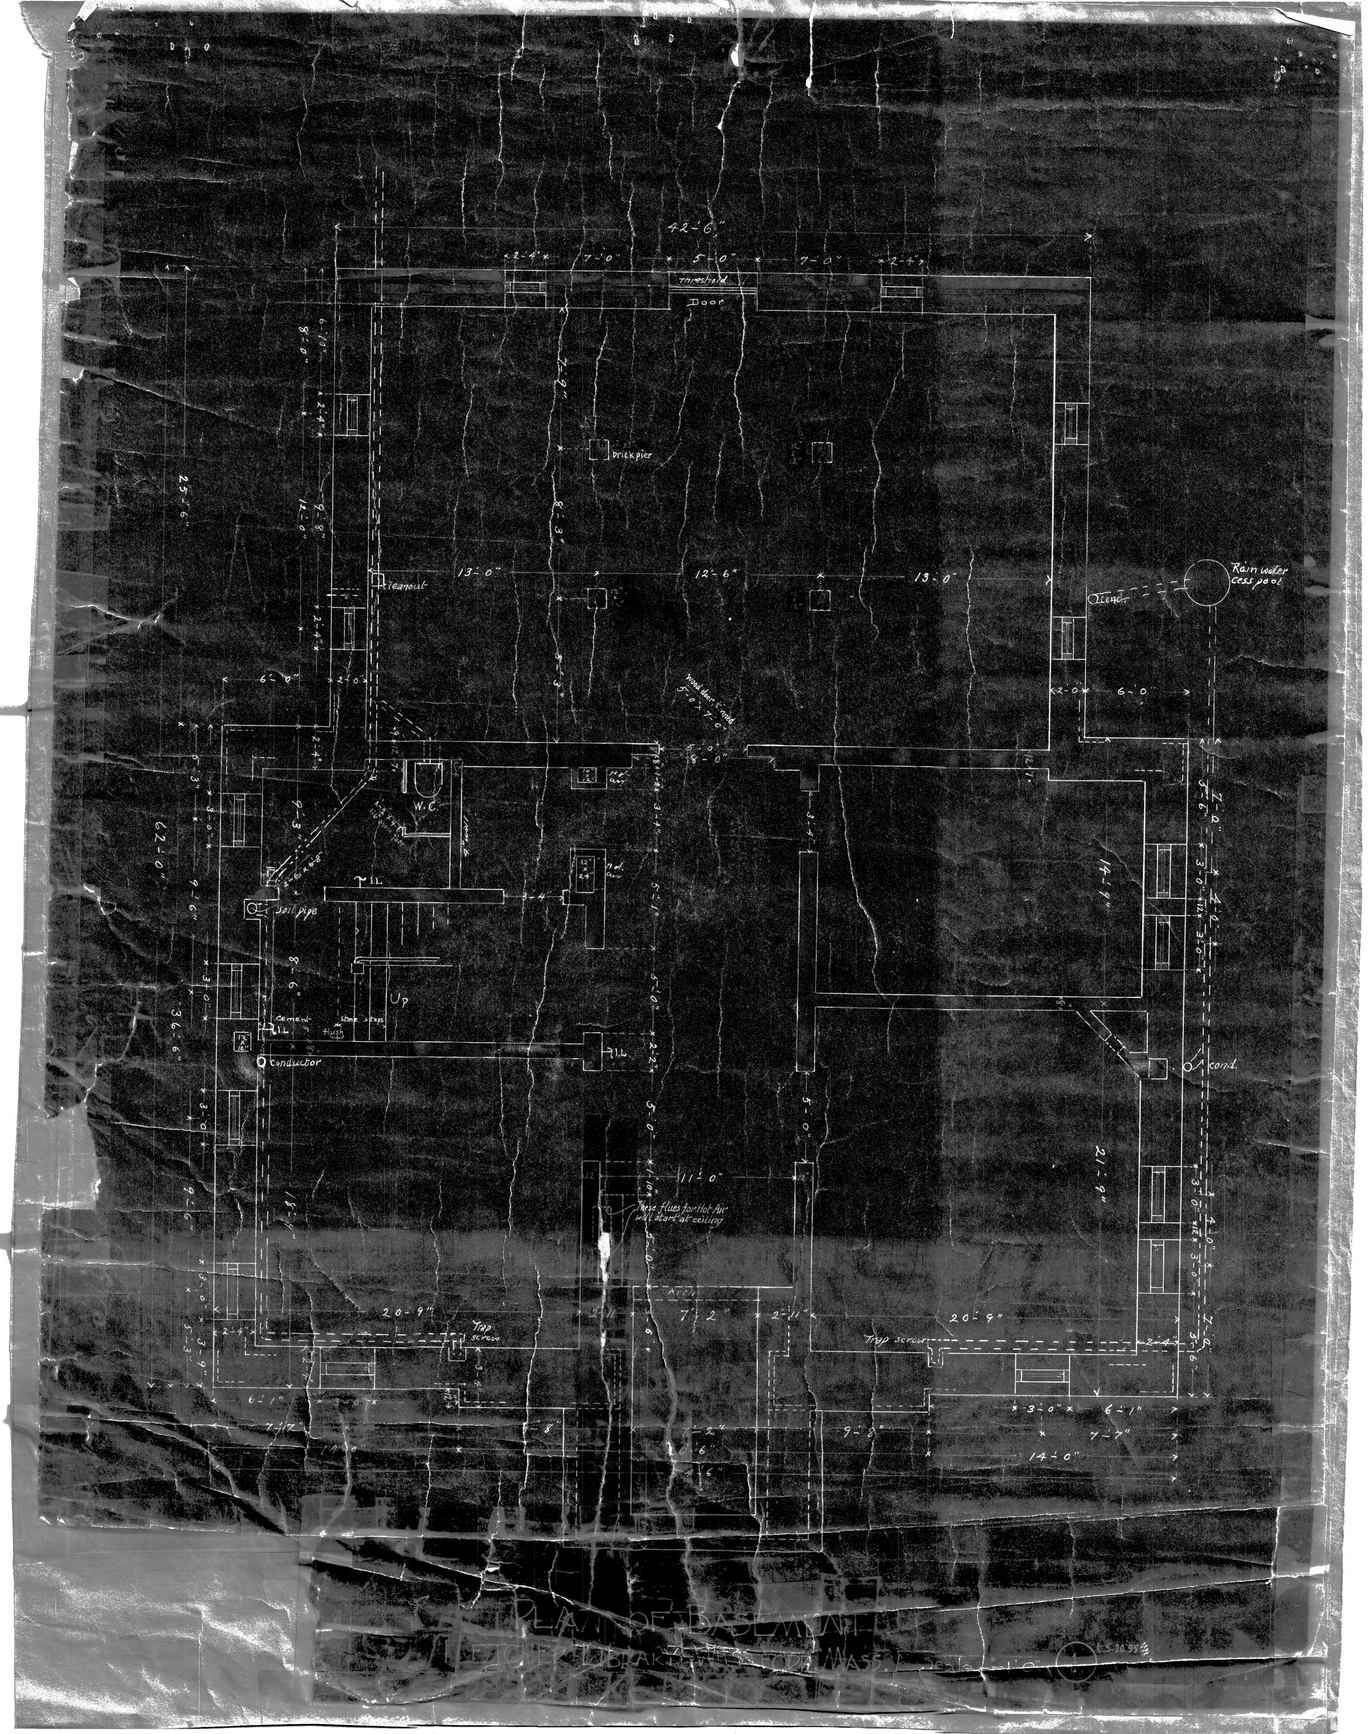

PLAN OF BASEMENT

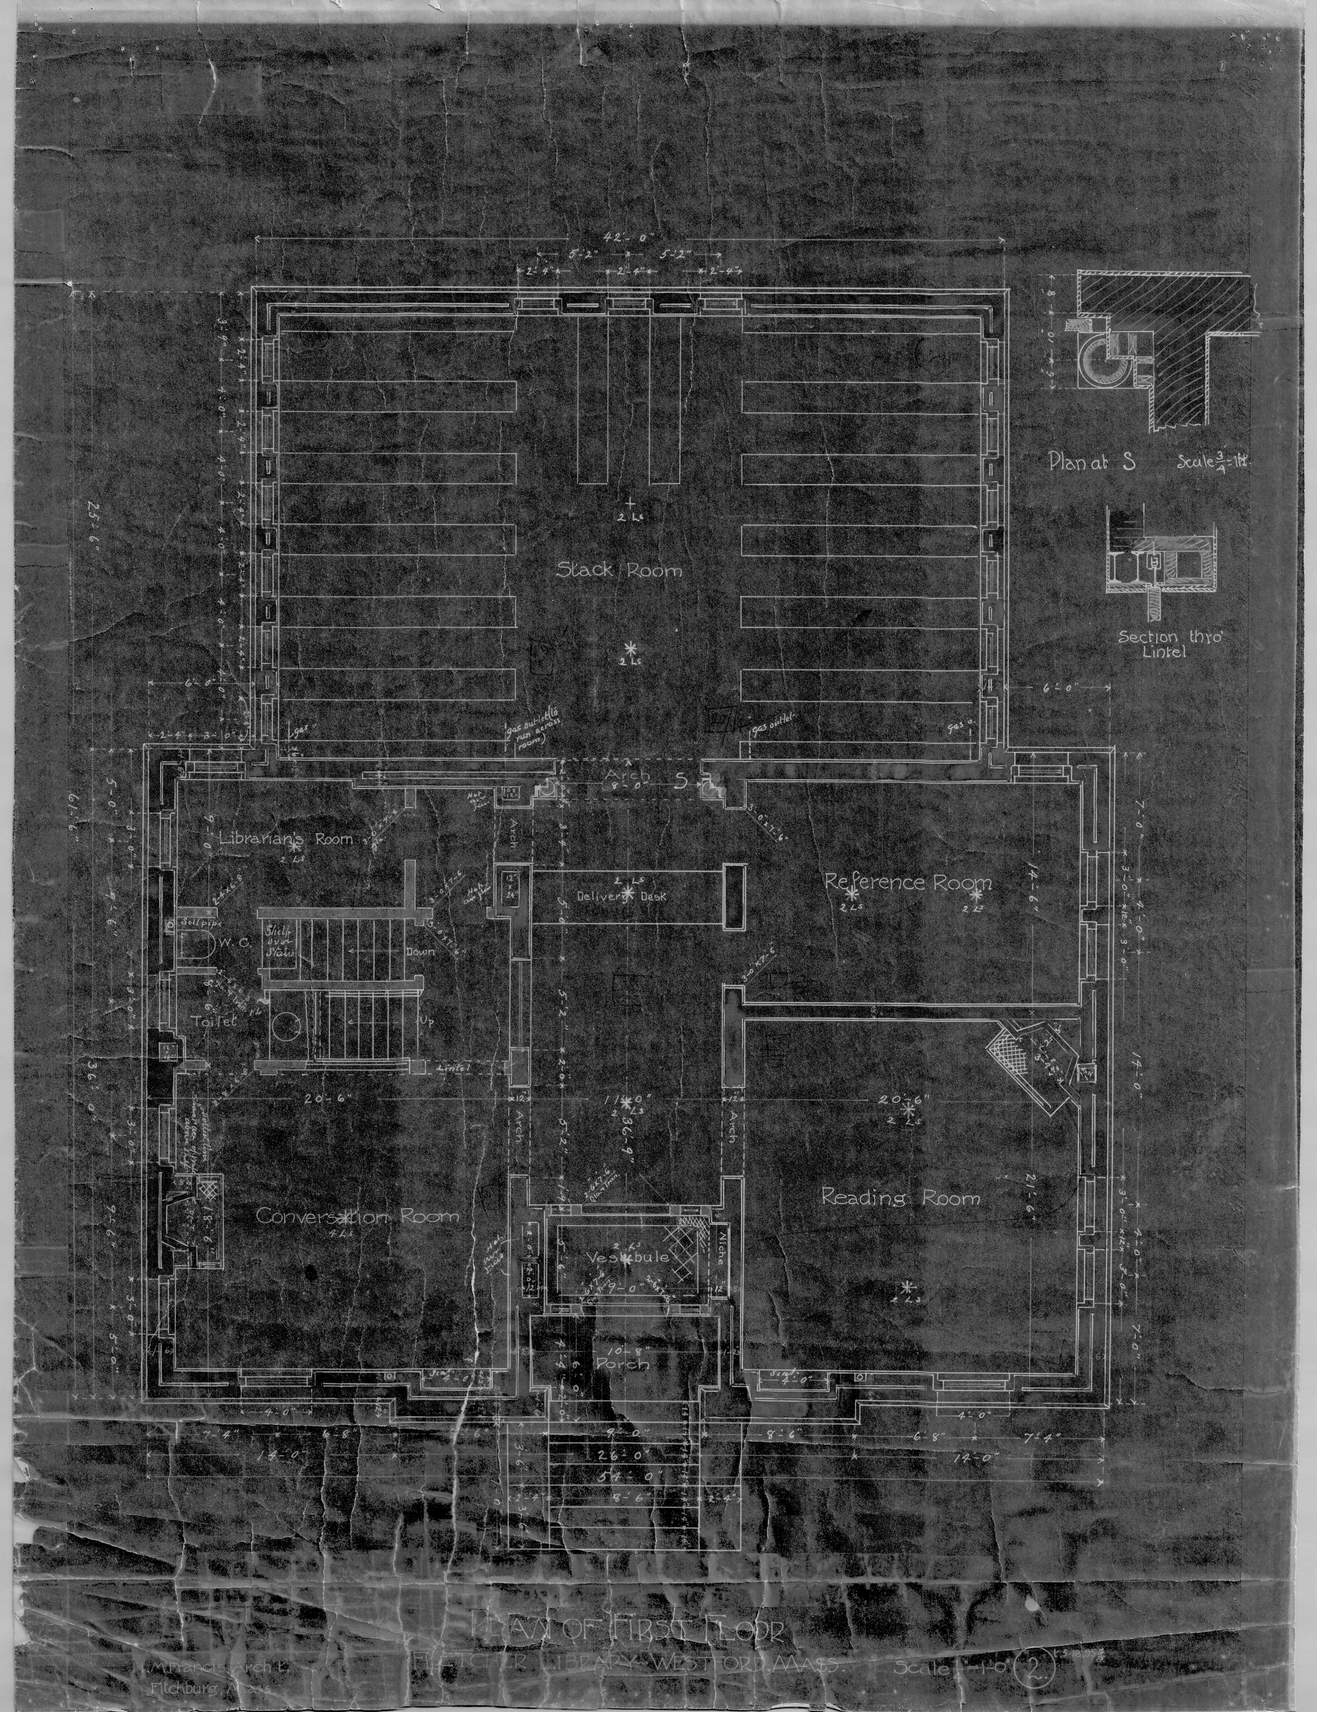
Plan at S
Section thro' Lintel
Stack Room
Librarian's Room
Reference Room
Deliver Desk
Conversation Room
Reading Room
Vestibule
Porch
Arch
Toilet
W.C.
Down
Up
Lintel
Scale 1/8" = 1 ft.
PLAN OF FIRST FLOOR
FOR LIBRARY, WESTFORD, MASS.
Scale 1/8" = 1'-0"
Fitchburg, Mass.

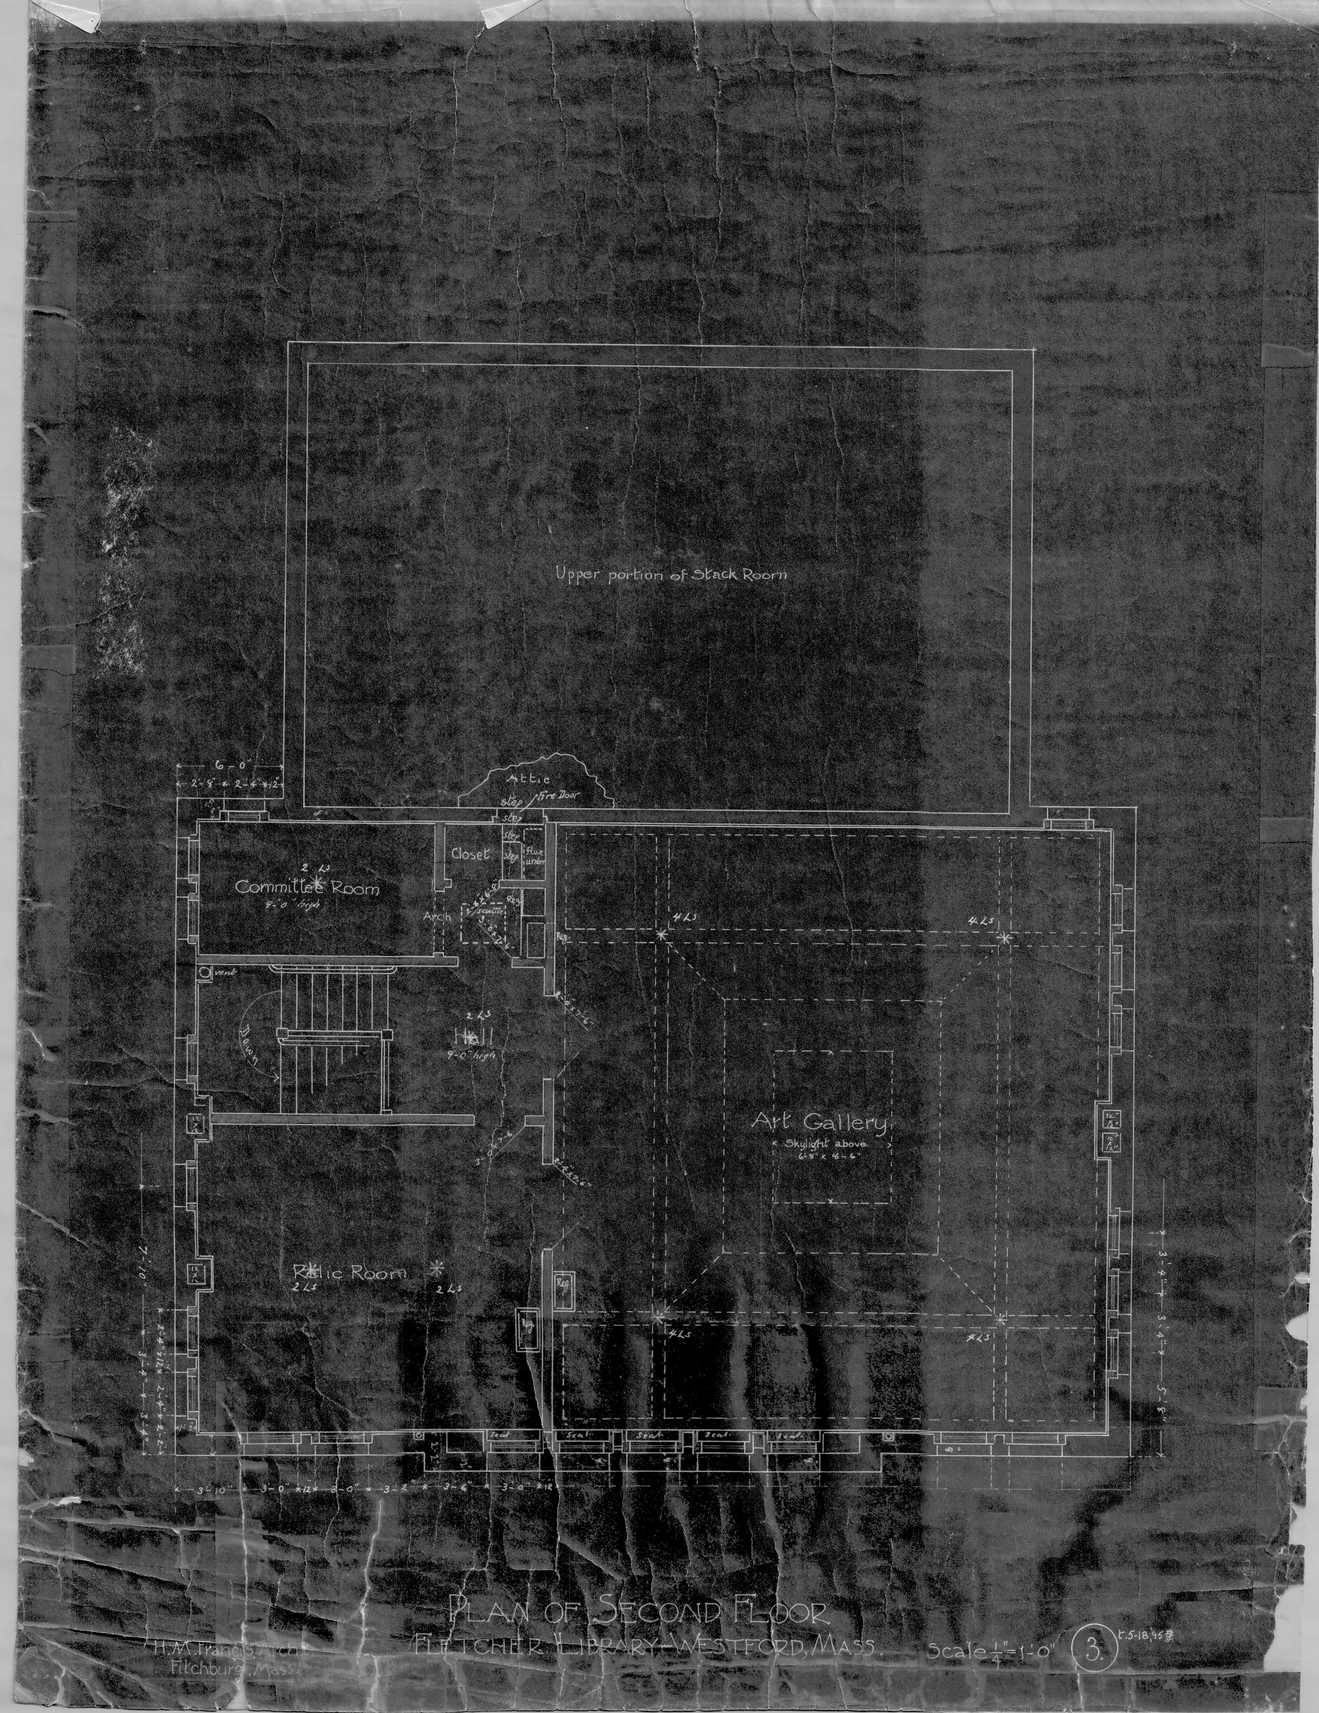
Upper portion of Stack Room
Attic
Fire Door
Closet
Committee Room
9'-0" high
Arch
Hall
9'-0" high
Art Gallery
Skylight above
Relic Room
PLAN OF SECOND FLOOR
FLETCHER LIBRARY—WESTFORD, MASS.
Scale 1/4"=1'-0"
3.
H.M. Trangs Arch
Fitchburg, Mass.

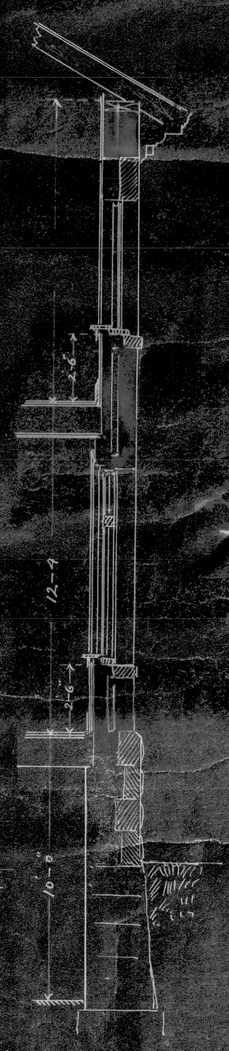

FRONT ELEVATION.
FLETCHER LIBRARY~WESTFORD, MASS.

H. M. Francis, Arch't,
Fitchburg, Mass.

Scale $\frac{1}{4}$"=1'-0"

4.

E. 5-20-95 O.A.T

REAR ELEVATION
FLETCHER LIBRARY ~ WESTFORD, MASS. Scale 1/4"=1'-0"
H. M. Francis, Arch't.
Fitchburg, Mass.

Left Side Elevation

Fletcher Library ~ Westford, Mass.

Scale $\frac{1}{4}$" = 1'-0"

7.

t. 5-20-95 O.A.T.

H. M. Francis, Arch't.
Fitchburg, Mass.

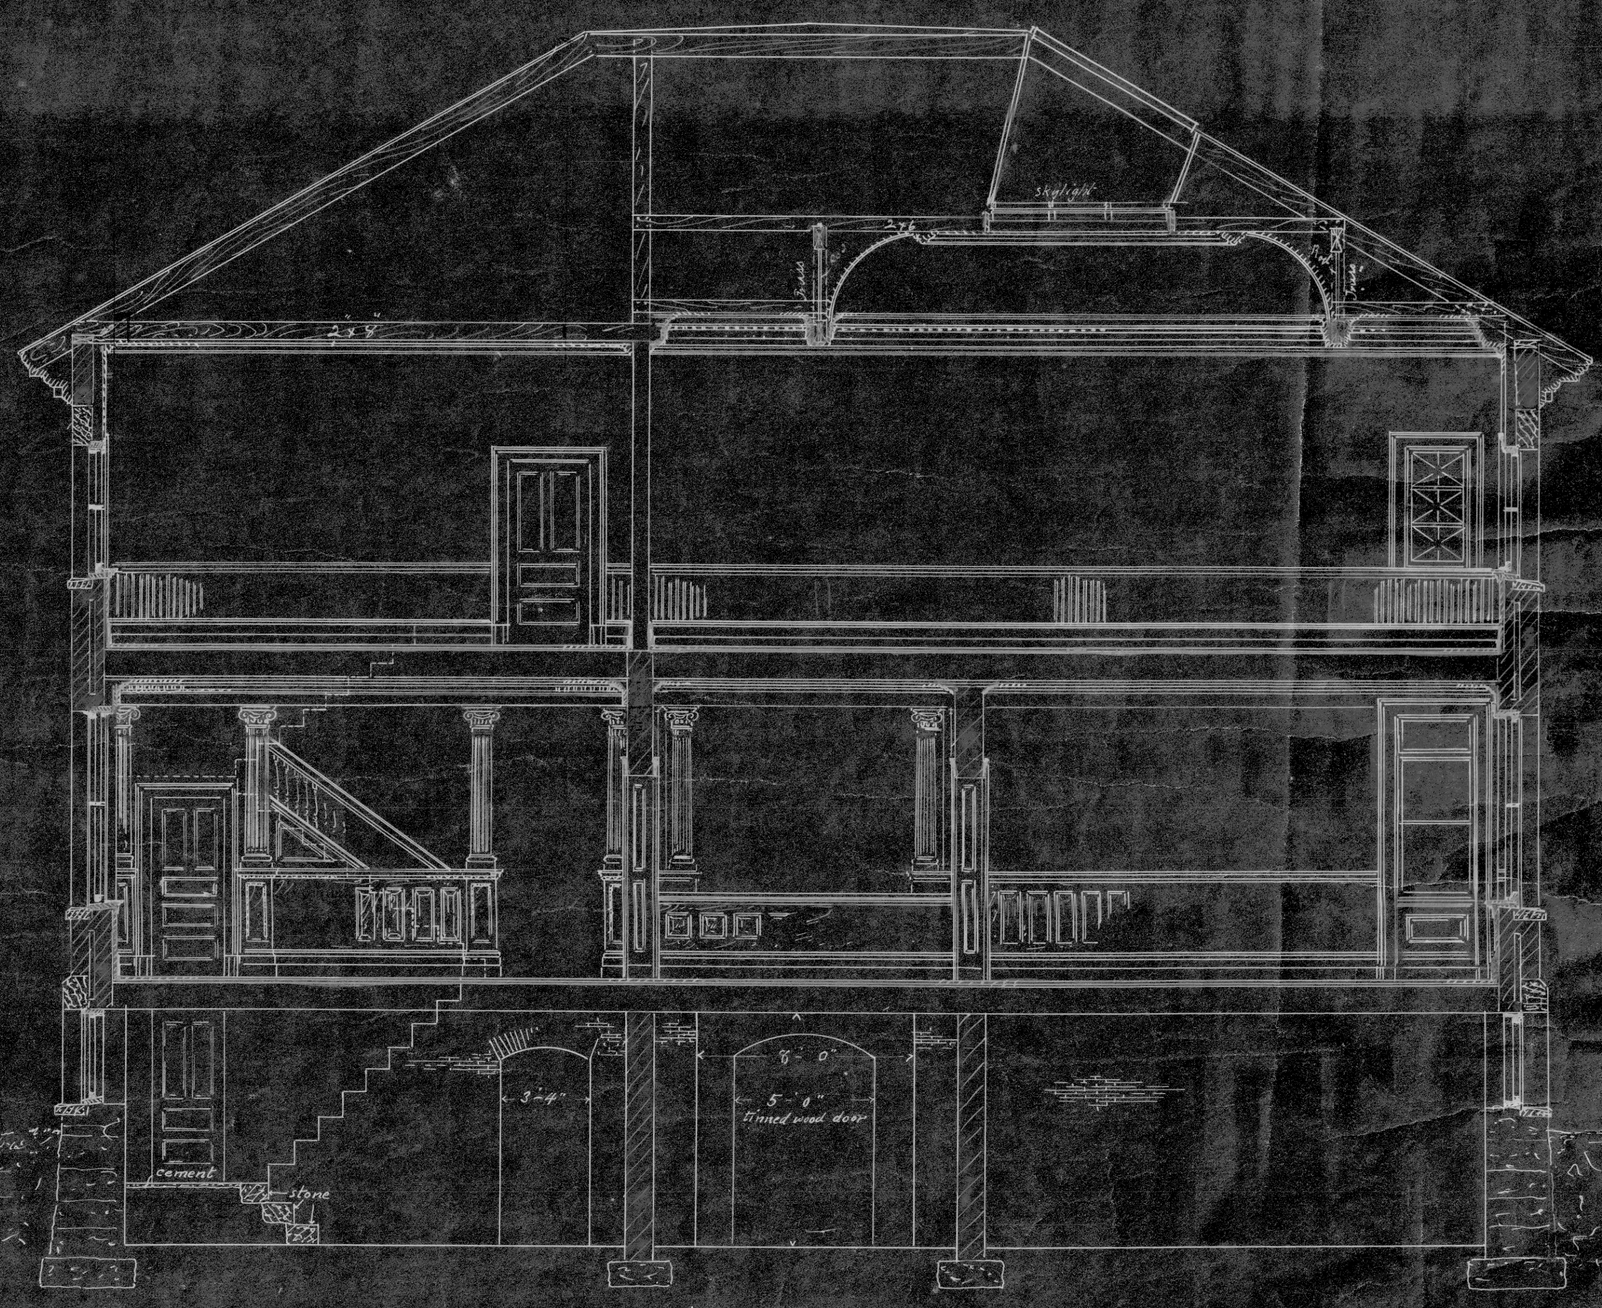

CROSS SECTION

H·M·Francis, Arch't.
Fitchburg, Mass

FLETCHER LIBRARY ~ WESTFORD, MASS.

Scale $\frac{1}{4}$"=1'-0". (8.) C.S-24-95

LONG'L SECTION

FLETCHER LIBRARY ~ WESTFORD, MASS. Scale $\frac{1}{4}$" = 1'-0"

9

t. 5-24-95

H. M. Francis, Arch't.
Fitchburg, Mass.

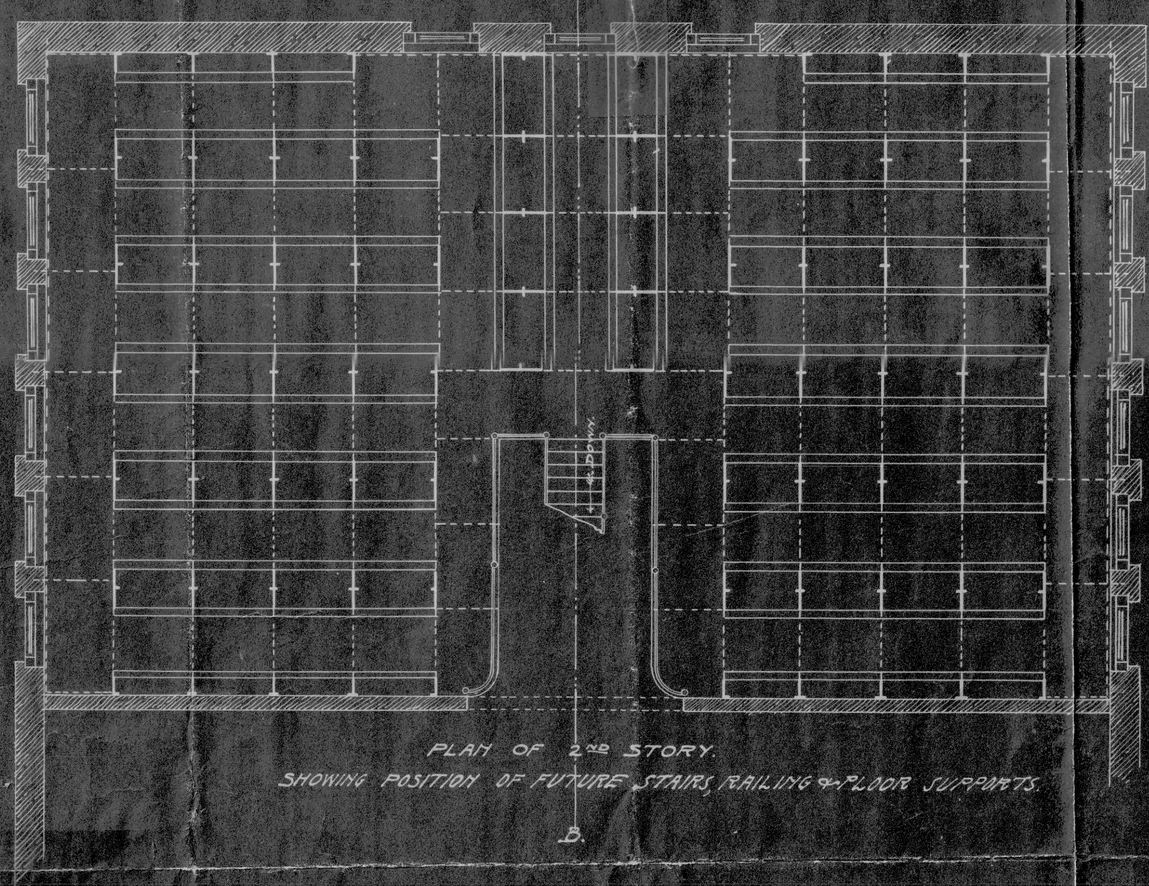

PLAN OF 2ND STORY.
SHOWING POSITION OF FUTURE STAIRS, RAILING & FLOOR SUPPORTS.

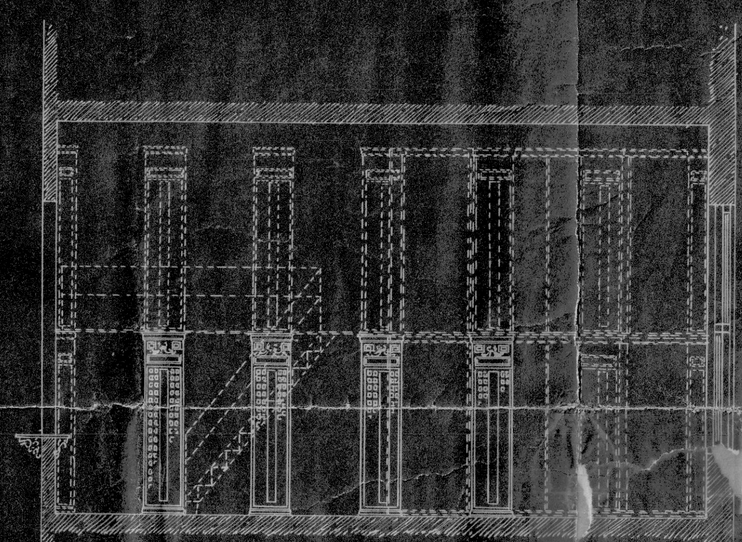

SECTION ON LINE A.B.
DOTTED LINES SHOW FUTURE STACKS, RAILING & STAIRS.

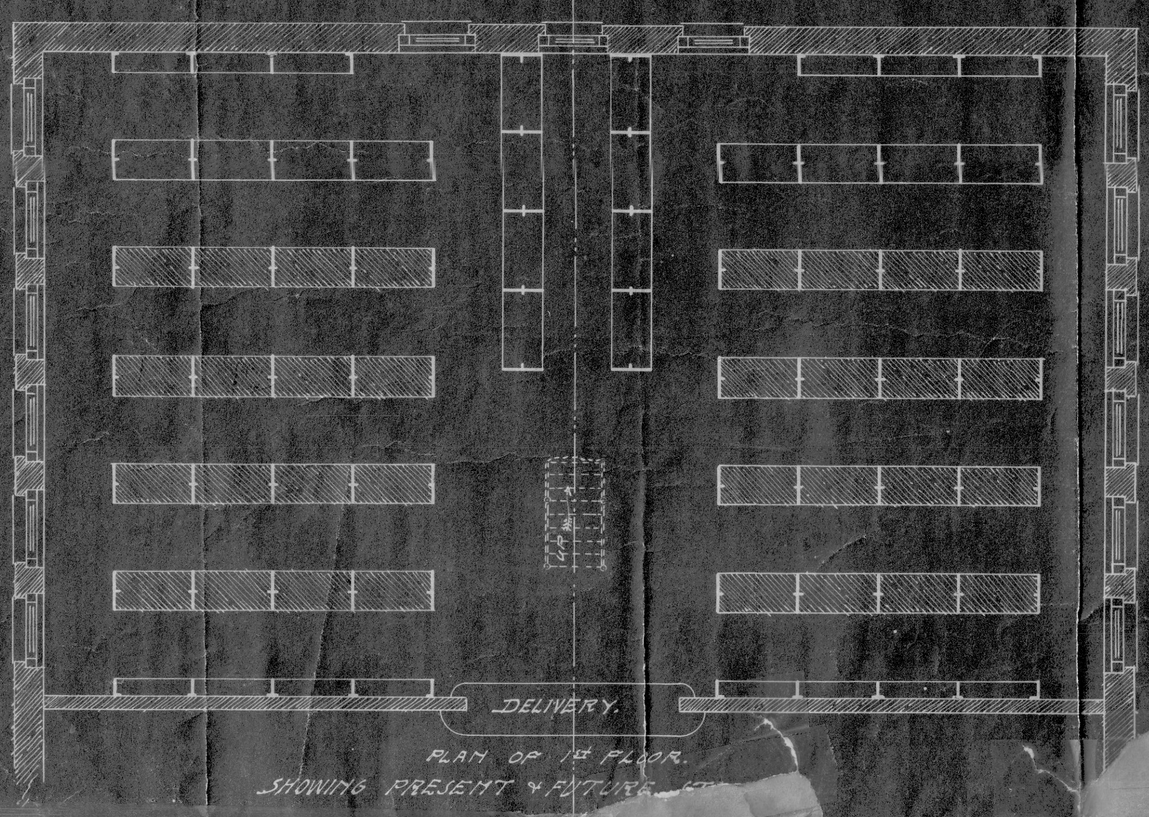

PLAN OF 1st FLOOR.
SHOWING PRESENT & FUTURE

J. V. FLETCHER LIBRARY. WESTFORD, MASS.
PROPOSED ARRANGEMENT OF BOOK STACKS.
SCALE: 1/4" = 1'-0"

THE SNEED & C. IRON WORKS, LOUISVILLE, KY.

ORDER —
DRAWING No. 4506
MADE BY B
CHECKED BY

MATERIAL
ORDER
TYPE
DATE JAN. 2. 1896.

SPECIFICATION #125