SECTION 1E - SUBSURFACE DATA

1. GENERAL

1.1 Test pits were dug at the locations indicated on the SITE PLAN, Page 1E - 2. The following is a description of an examination of the soil materials made by the Structural Engineers, Boston Building Consultants, Inc., 177 Milk Street, Boston, Massachusetts.

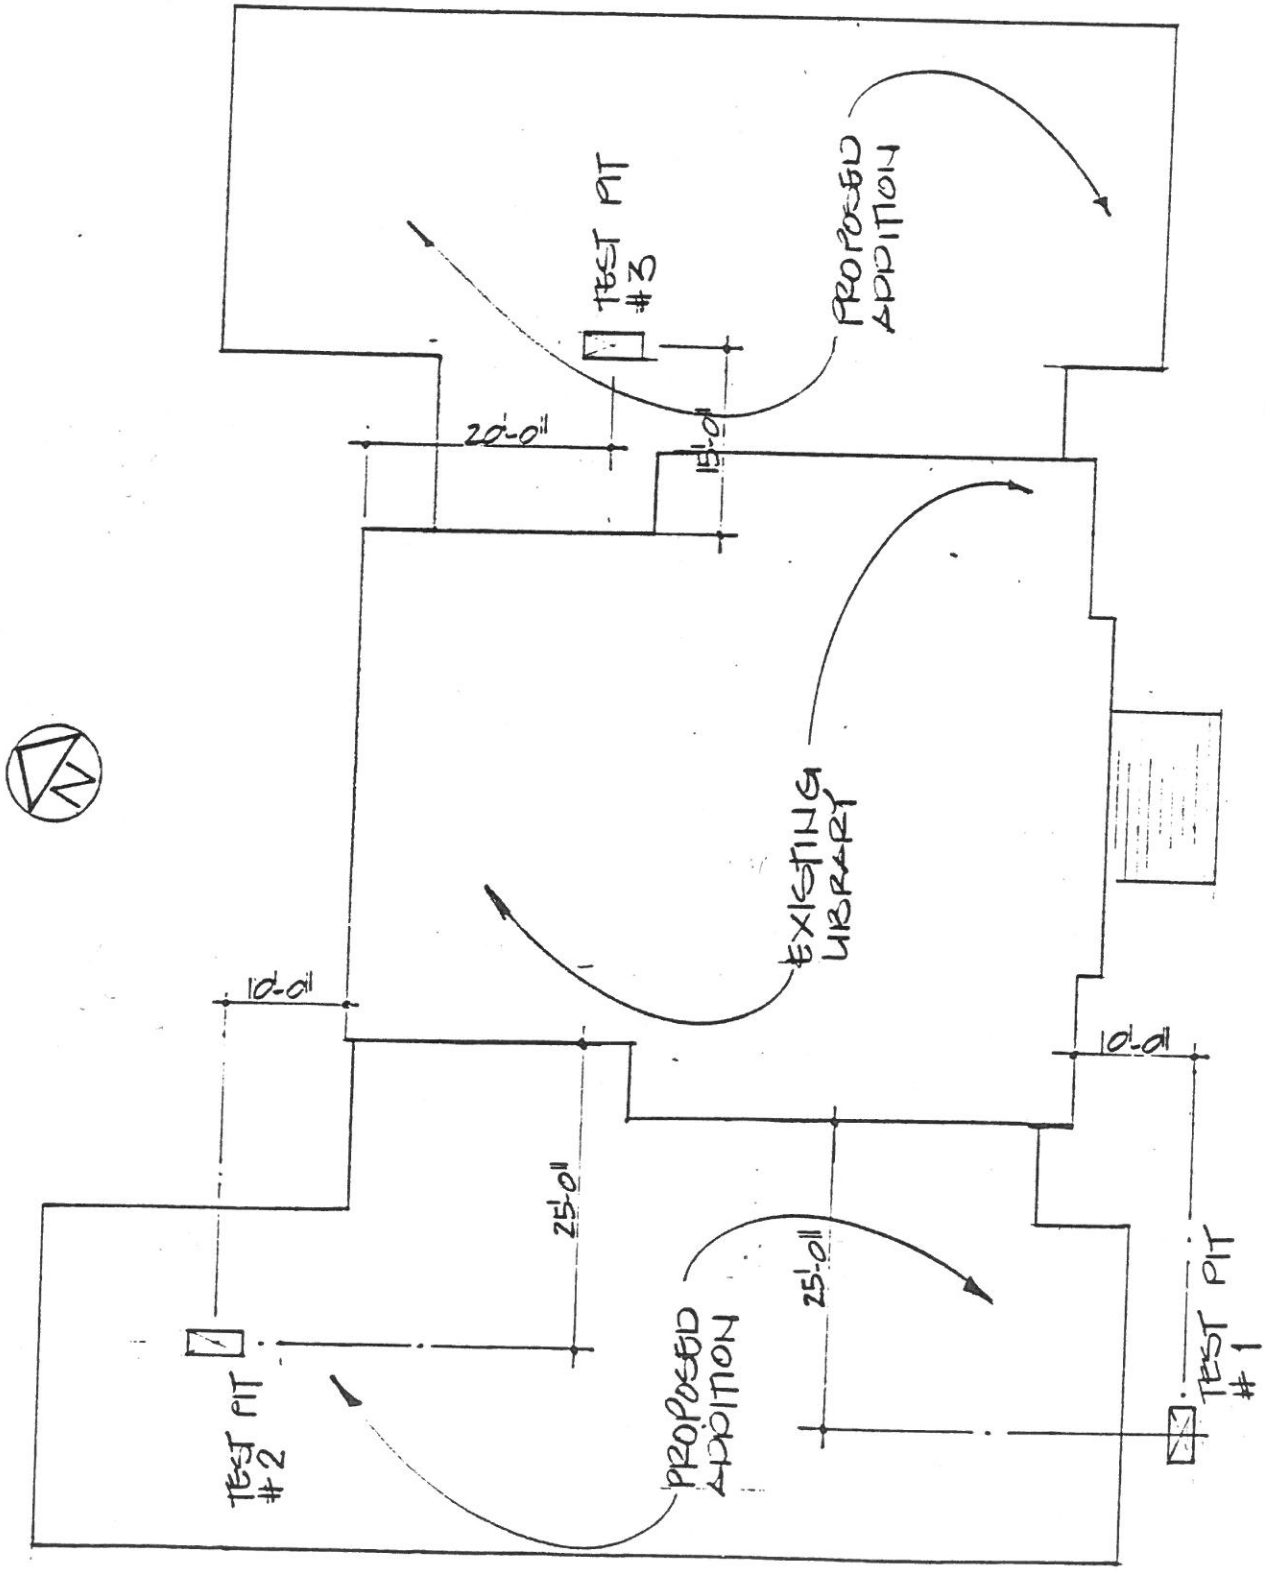

SITE PLAN 1/16" = 1'-0"
TEST PIT LOCATIONS

BOSTON BUILDING CONSULTANTS
177 MILK ST.
BOSTON, MA 02109

SOIL EXPLORATION
TEST PIT DATA

TO: WESTFORD PUBLIC LIBRARY

DATE: 11/8/85

LOCATION: WESTFORD, MA

SCALE: 1" = 4'-0"

TEST PIT # 1 : 11-8-85

GROUND SURFACE

0'-0"

TOP SOIL

1'-6"

MEDIUM SAND, MOIST

5'-0"

LEDGE AT 5'-0"

NO WATER ENCOUNTERED

TEST PIT # 2 : 11-8-85

GROUND SURFACE

0'-0"

TOP SOIL

1'-6"

MEDIUM SAND, MOIST
WEATHERED ROCK

10'-0"

LEDGE AT 10'-0"

WATER ENCOUNTERED AT 10'-0"

BOSTON BUILDING CONSULTANTS
177 MILK ST.
BOSTON, MA 02109

JVF 1E - 4

SOIL EXPLORATION
TEST PIT DATA

TO: WESTFORD PUBLIC LIBRARY

DATE: 11/8/85

LOCATION: WESTFORD, MA

SCALE: 1" = 4'-0"
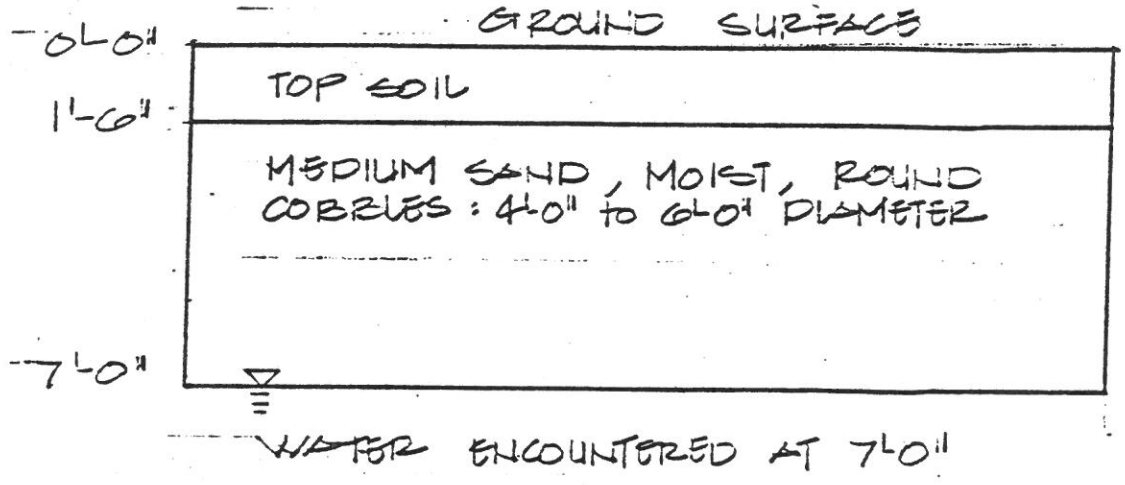
TEST PIT #3 : 11-8-85