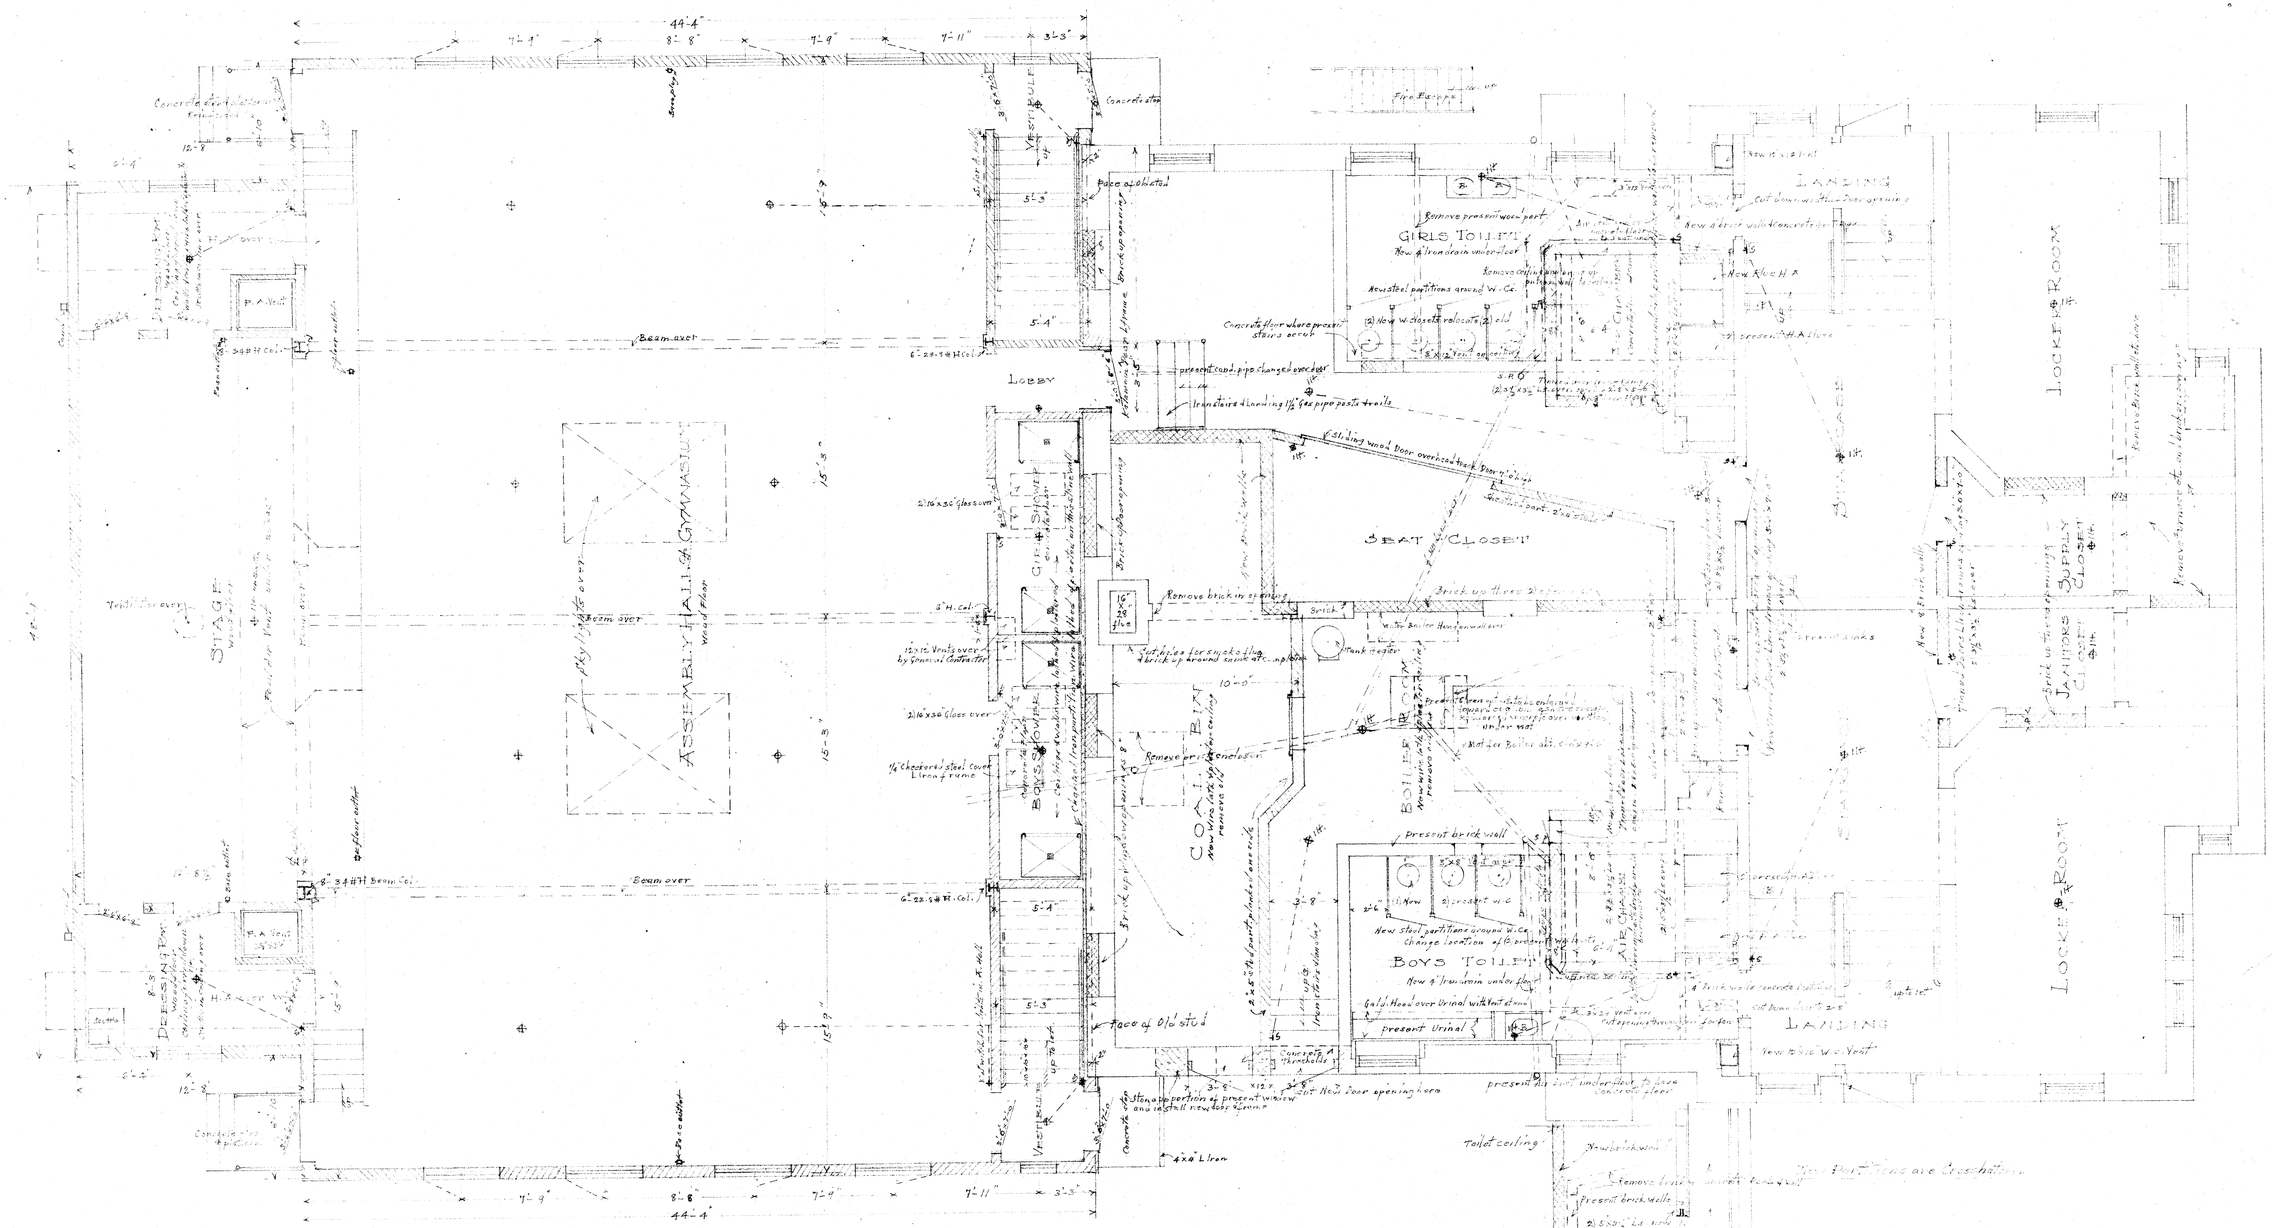

Plan of Basement and Assembly Hall.
Scale 1/8" = 1'-0".