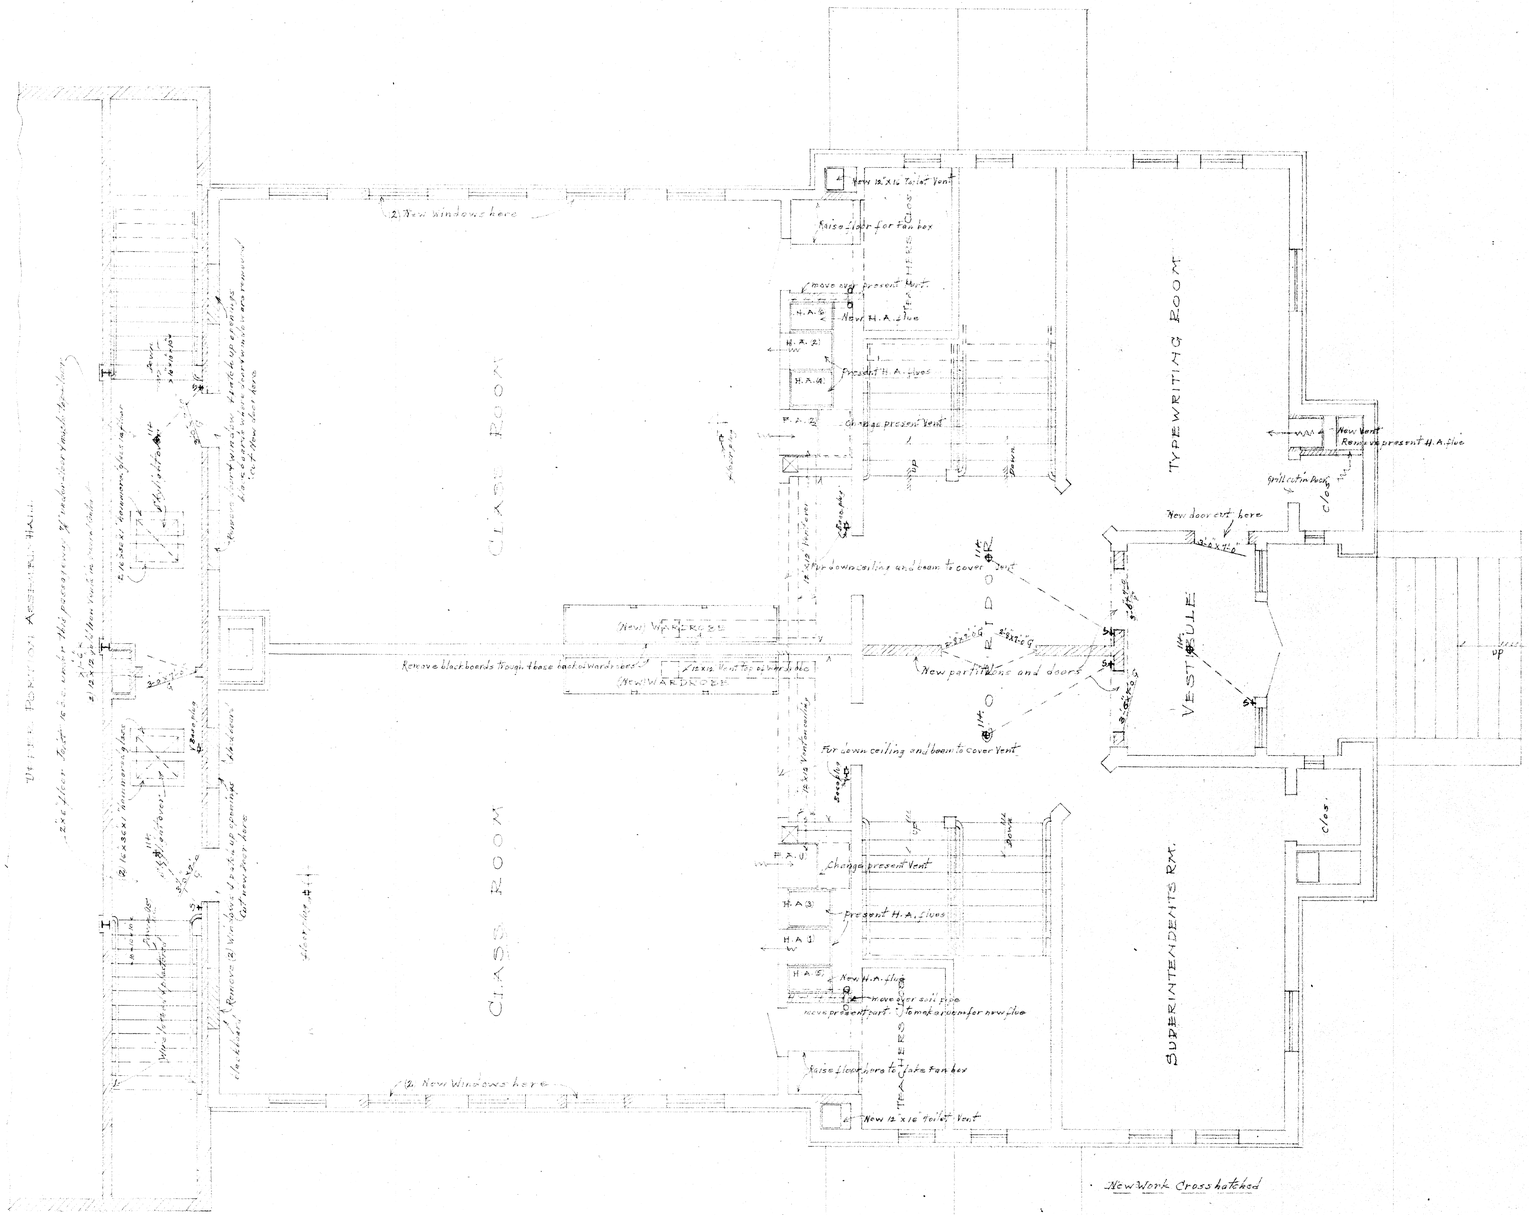

FIRST FLOOR PLAN

ALTERATIONS AND ADDITIONS
TO
WESTFORD ACADEMY WESTFORD MASS.

H. B. Prescott Archt. Westford Mass.
May 4. 1928