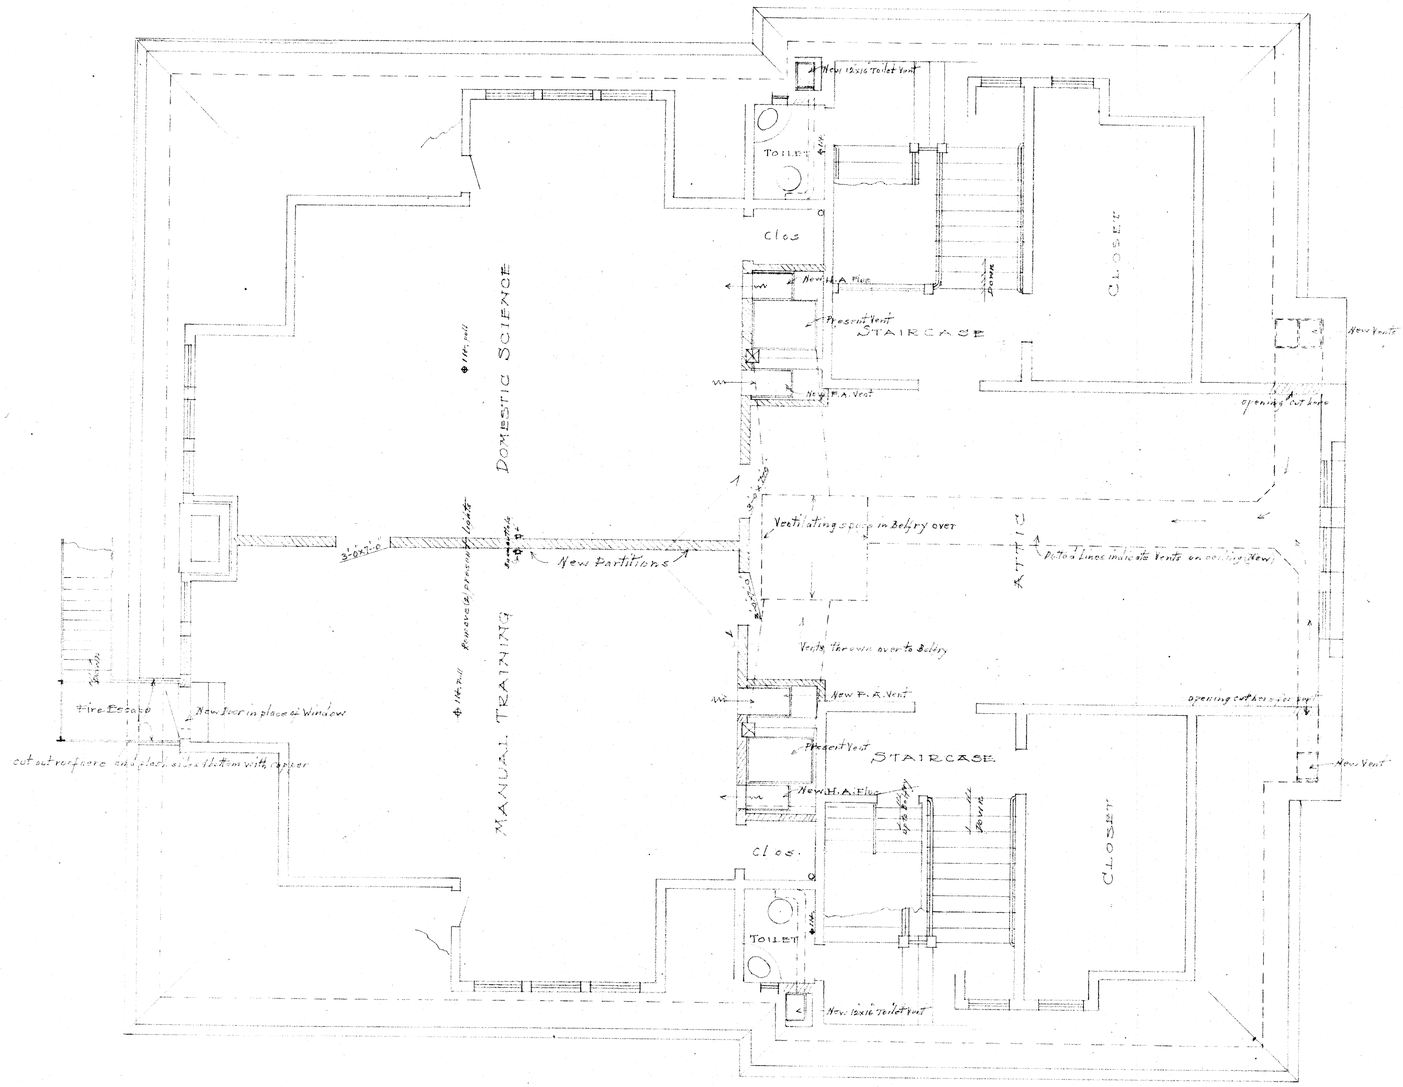

New Partitions Cross hatched

PLAN OF THIRD FLOOR
Scale 1/4" = 1'-0"

ALTERATIONS AND ADDITIONS
TO
WESTFORD ACADEMY WESTFORD MASS.

H. B. Prescott Architect Westford Mass.
May 4. 1928.