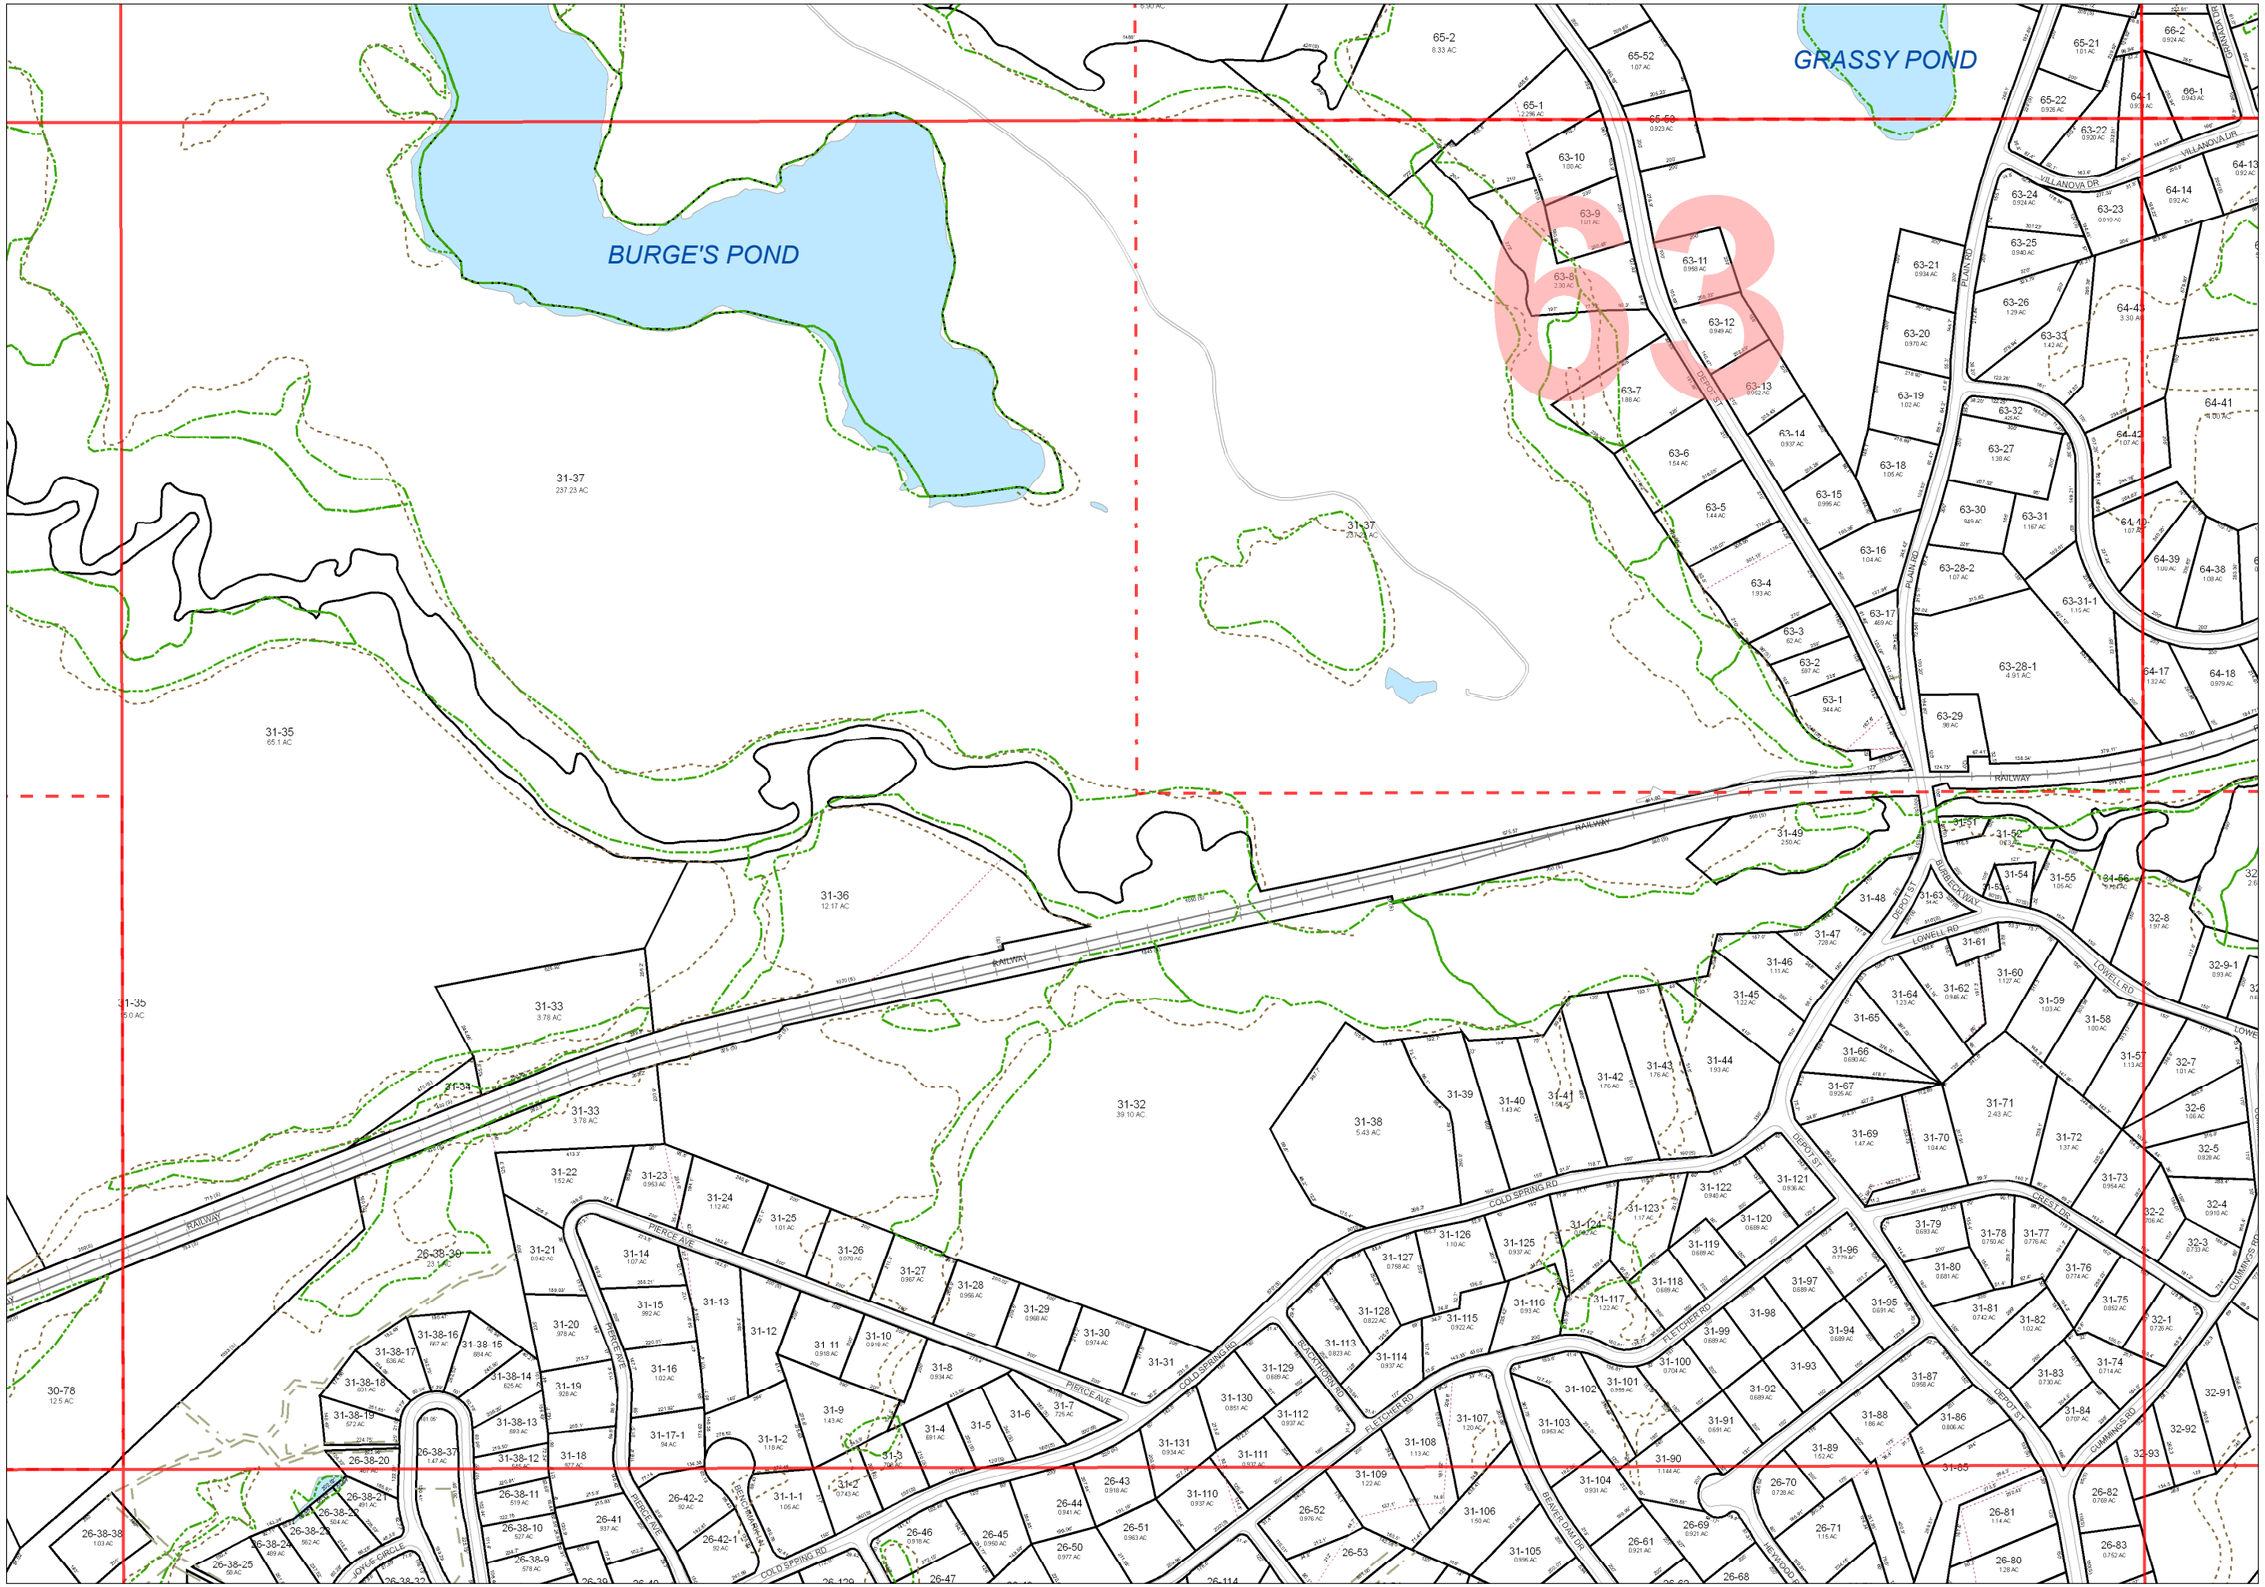

Town of Westford Massachusetts

TOWN OF WESTFORD INCORPORATED SEPT. 23, 1729

Assessors Tax Map

PUBLIC RECORD RESPONSE – DISCLAIMER

Westford hereby produces the following information: GIS Data Information – Mapping System In maintaining its GIS Data, the Town of Westford has made every effort to ensure the accuracy, currency and reliability of the content thereof however, errors can occur. It is expressly understood and agreed that in producing this information, the Town of Westford, its officials, agents, servants and employees does not warrant or guarantee the information it has provided, nor does it accept responsibility for any errors contained therein. In no event will the Town of Westford, its officials, agents, servants and employees be deemed or held obligated, liable, or accountable for any loss or damage incurred or resulting from the use of the information provided.

Legend

- Parcel
- Former Parcel
- Easement
- Road Edge
- Railroad
- Wetlands DEP 2006
- Wetlands 1973
- Water Body

N

WESTFORD GIS

0 200 400 Feet

Data Sources: All landbase data including street outlines, surface water, buildings, and railroads were developed from aerial photography flown in April 2005

DEP Wetland Informaiton was obtained from MassGIS

All Parcel Information should be verified with the Town of Westford's Assessor

			49	
		47	48	
	44	45	46	
39	40	41	42	43
34	35	36	37	38
29	30		32	33
24	25	26	27	28
19	20	21	22	23
14	15	16	17	18
9	10	11	12	13
	4	5	6	7	8
		1	2	3	

Tax Map 31

July 1, 2009