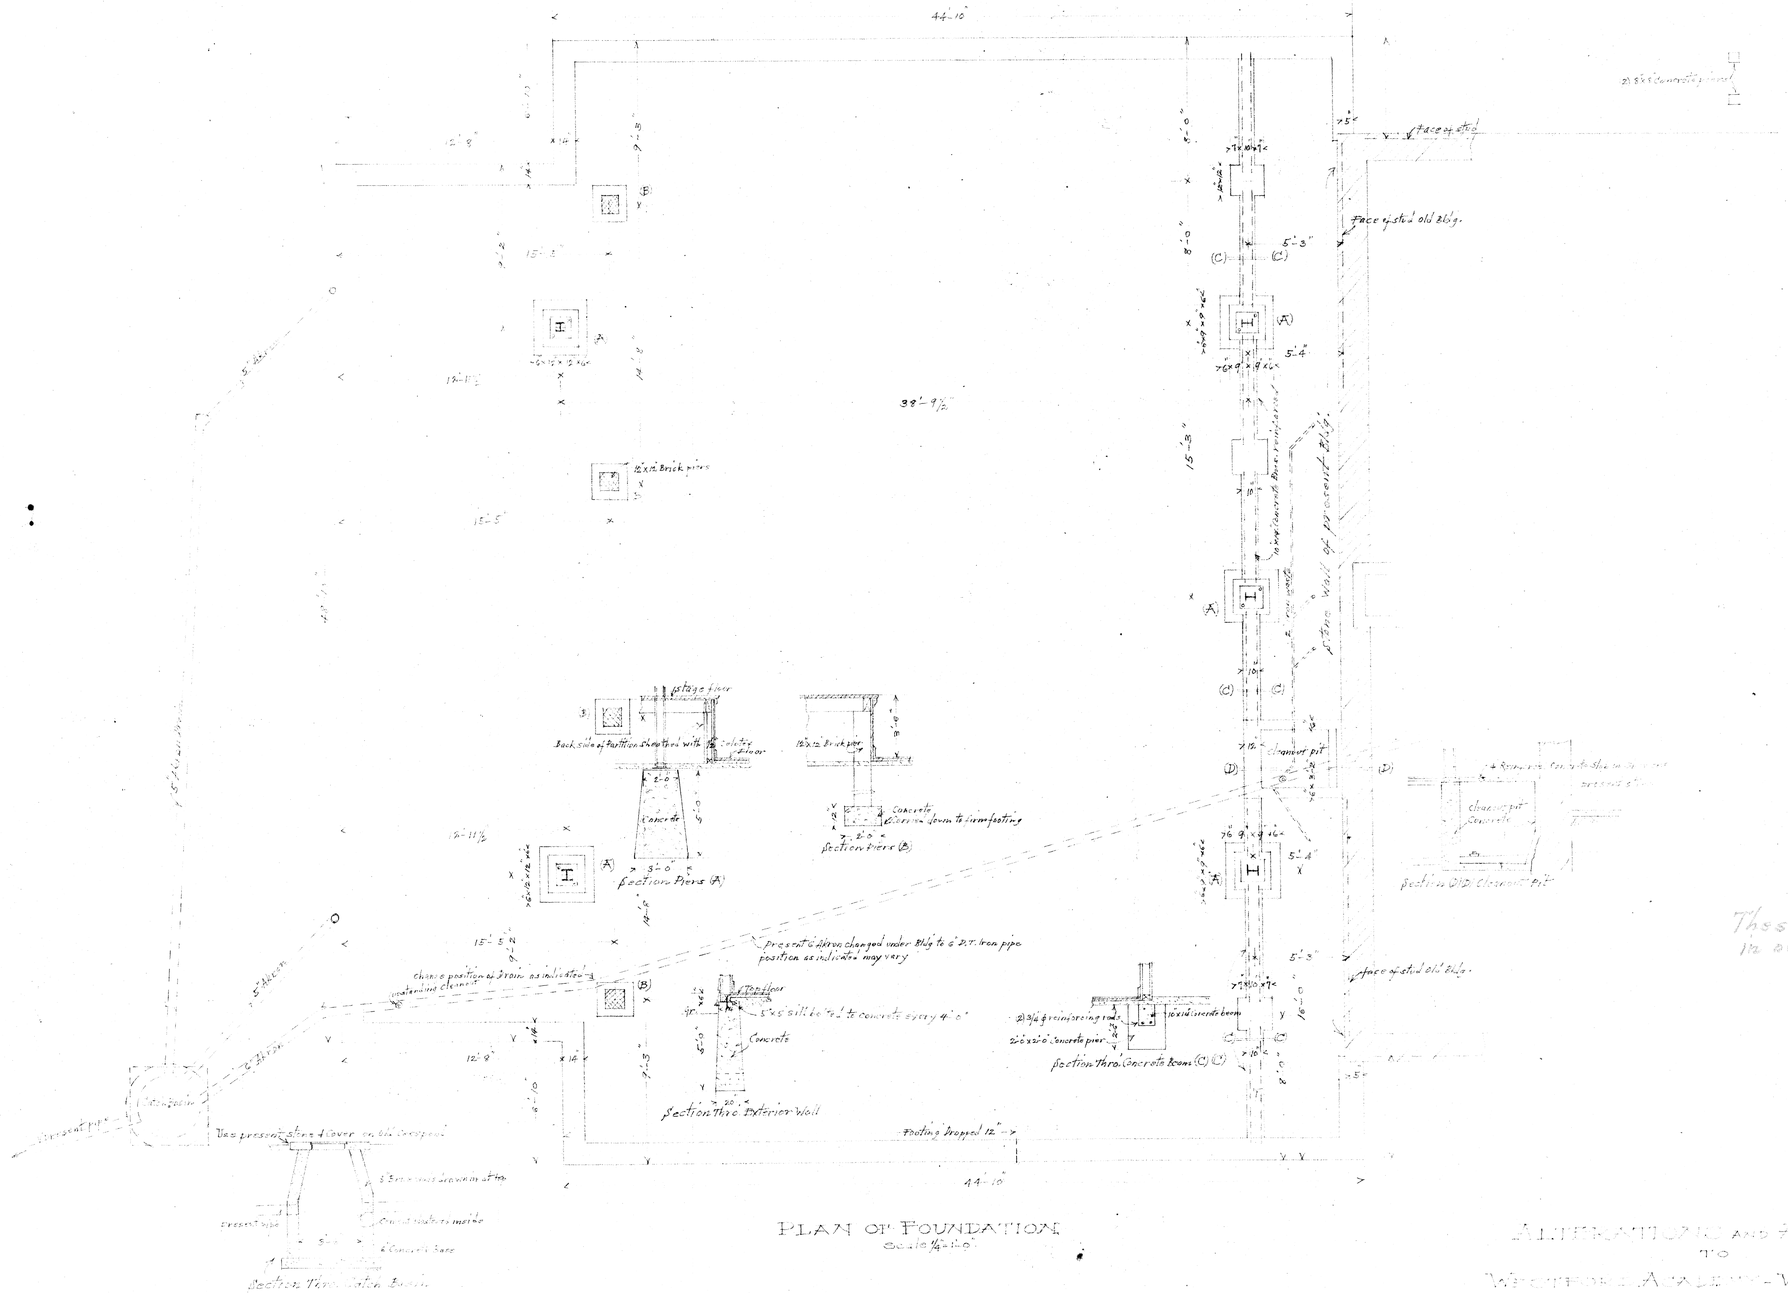

PLAN OF FOUNDATION
Scale ¼"=1'-0"

These are the plans referred to in our Contract Dated June 5, 1928

ALTERATIONS AND ADDITIONS
TO
WESTFORD ACADEMY - WESTFORD MASS.

H. B. Crescent Archt. Westford Mass.
May 1, 1928.