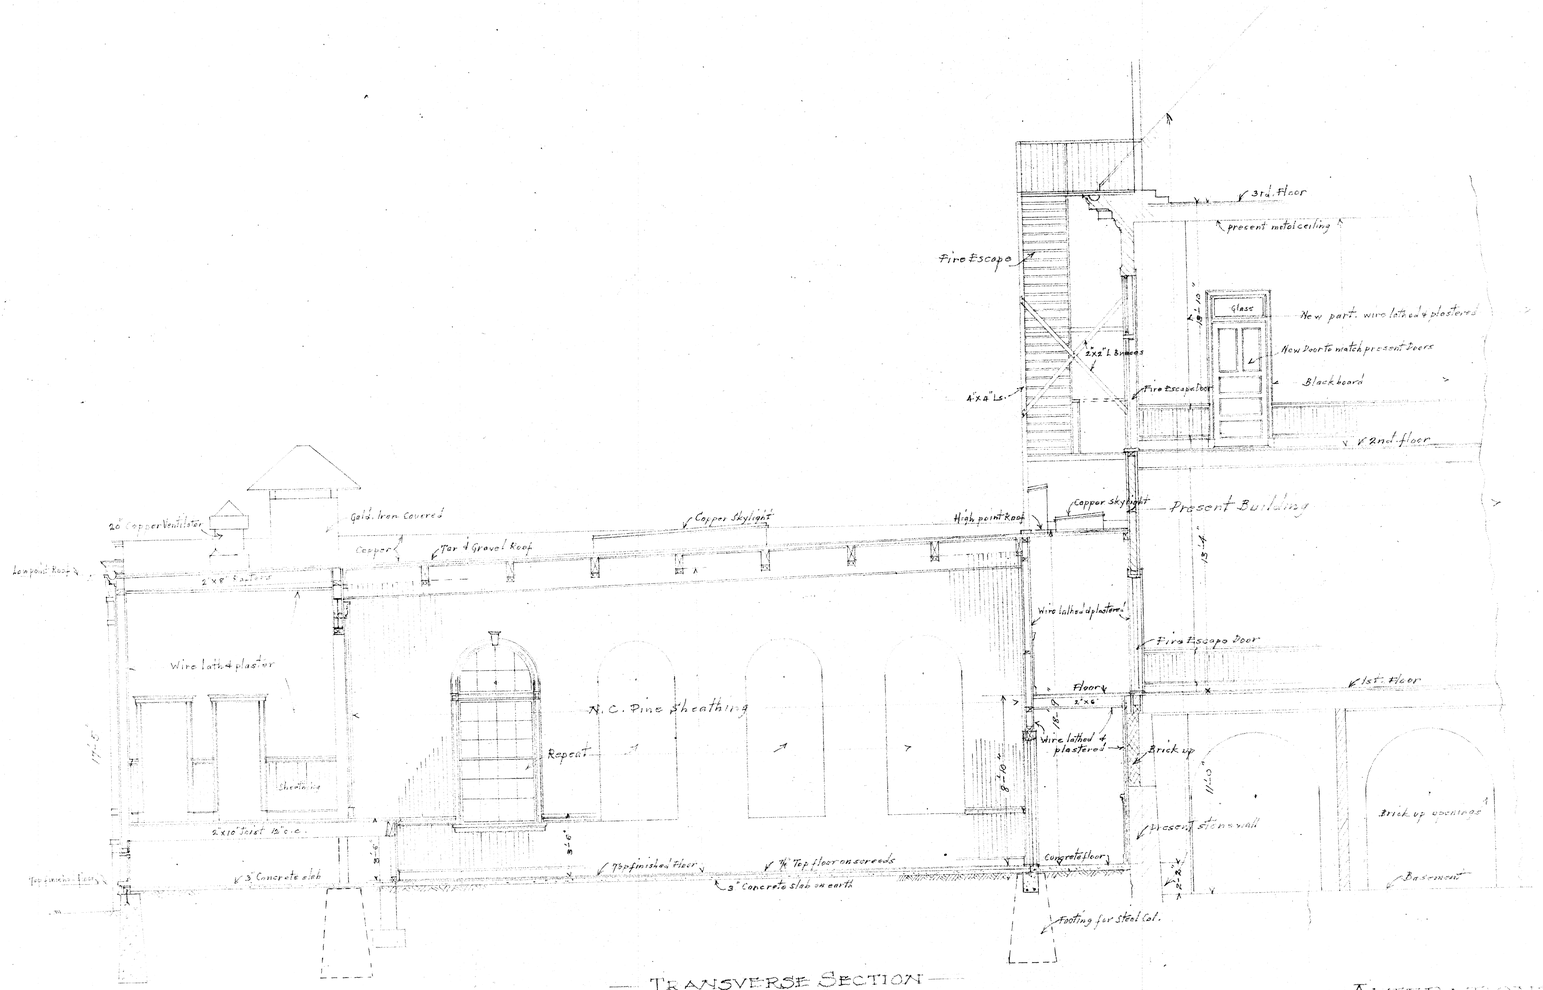

TRANSVERSE SECTION
Scale 1/4" = 1'-0"

ALTERATIONS AND ADDITIONS
TO
WESTFORD ACADEMY - WESTFORD MASS.
H. B. Prescott Archt. Westford Mass.
May 4. 1928.